












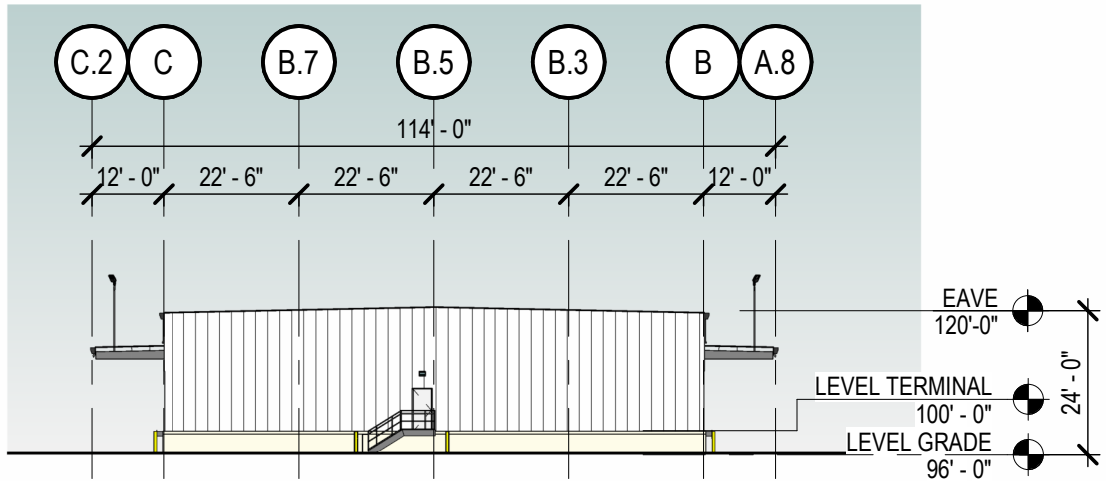


5 SOUTH ELEVATION
SCALE: 1/32" = 1'-0"

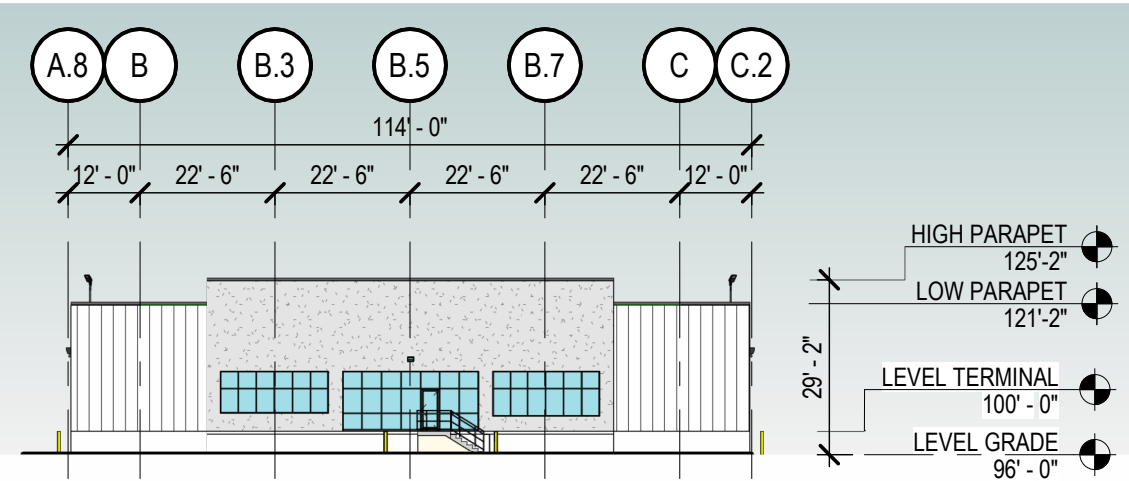


6 NORTH ELEVATION
SCALE: 1/32" = 1'-0"

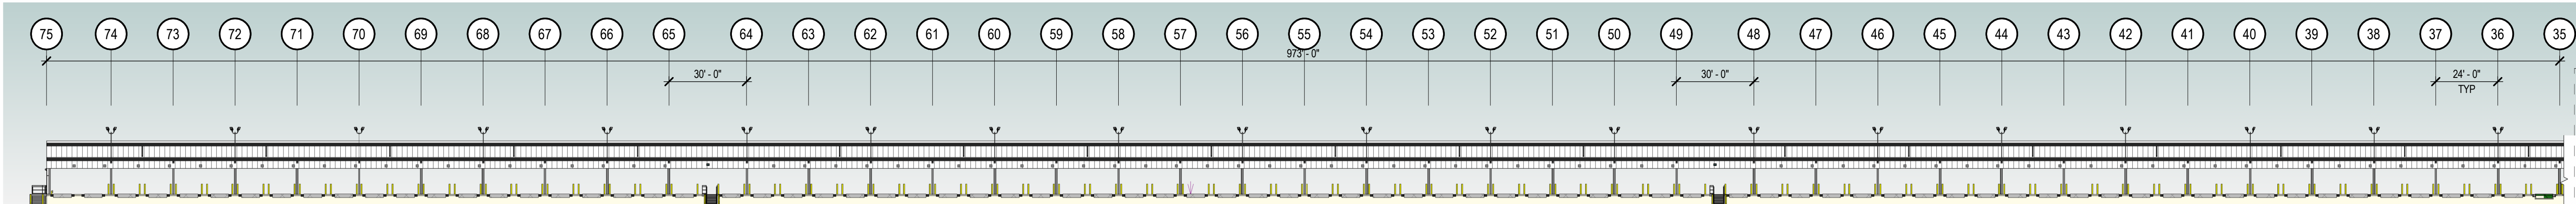


4 BUILDING ELEVATION_EAST Copy 1
SCALE: 1/32" = 1'-0"

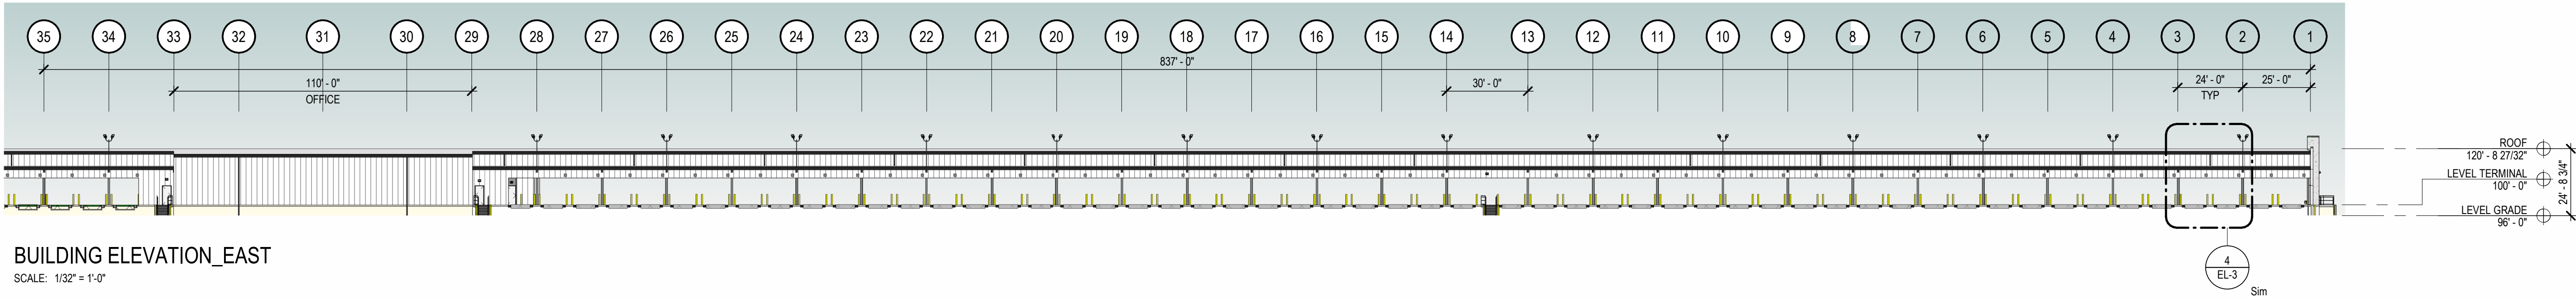

3 BUILDING ELEVATION_EAST
SCALE: 1/32" = 1'-0"

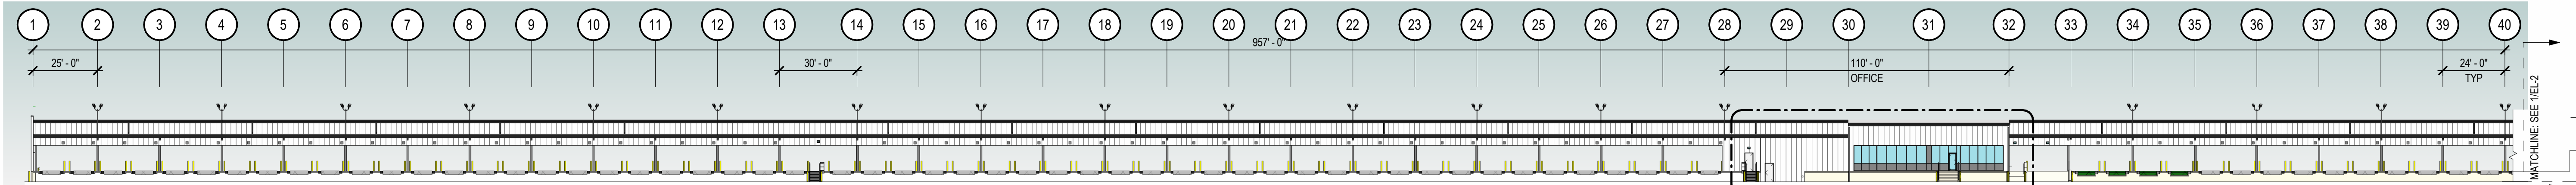

2 WEST ELEVATION
SCALE: 1/32" = 1'-0"

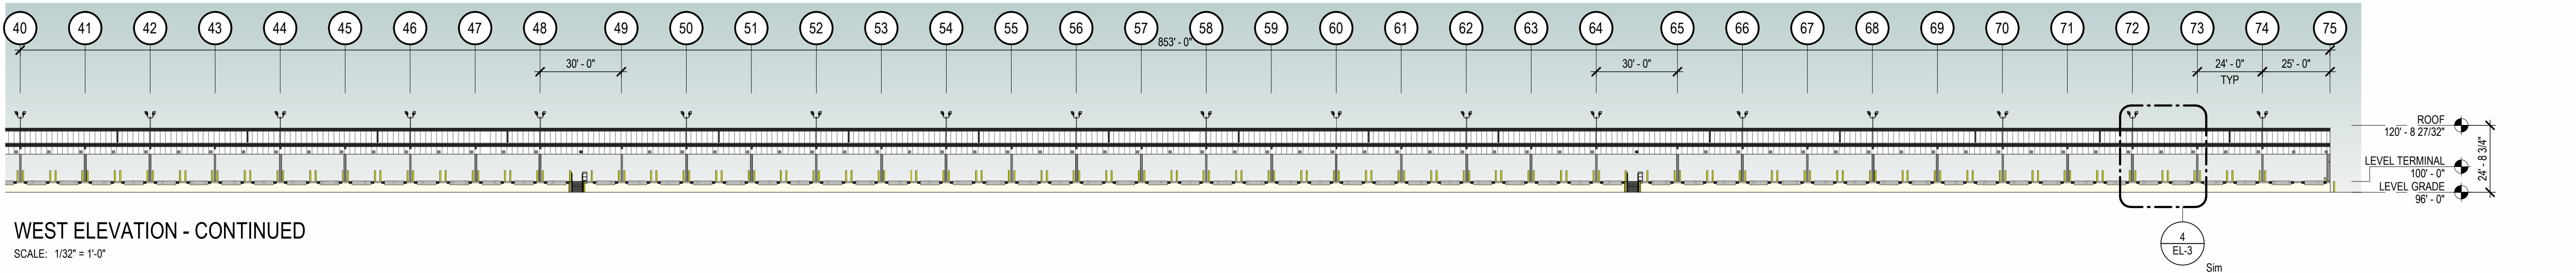

1 WEST ELEVATION - CONTINUED
SCALE: 1/32" = 1'-0"




OKW ARCHITECTS
600 W. Jackson, Suite 250
Chicago, IL 60661

SCALE: 1/32" = 1' 0"
0' 8' 16' 32' 64'




RIALTO SANTA ANA AVE -LOGISTICS
FACILITY
249 E SANTA ANA AVE.
BLOOMINGTON, CA
09/11/25 Project #: 23063


EL-2

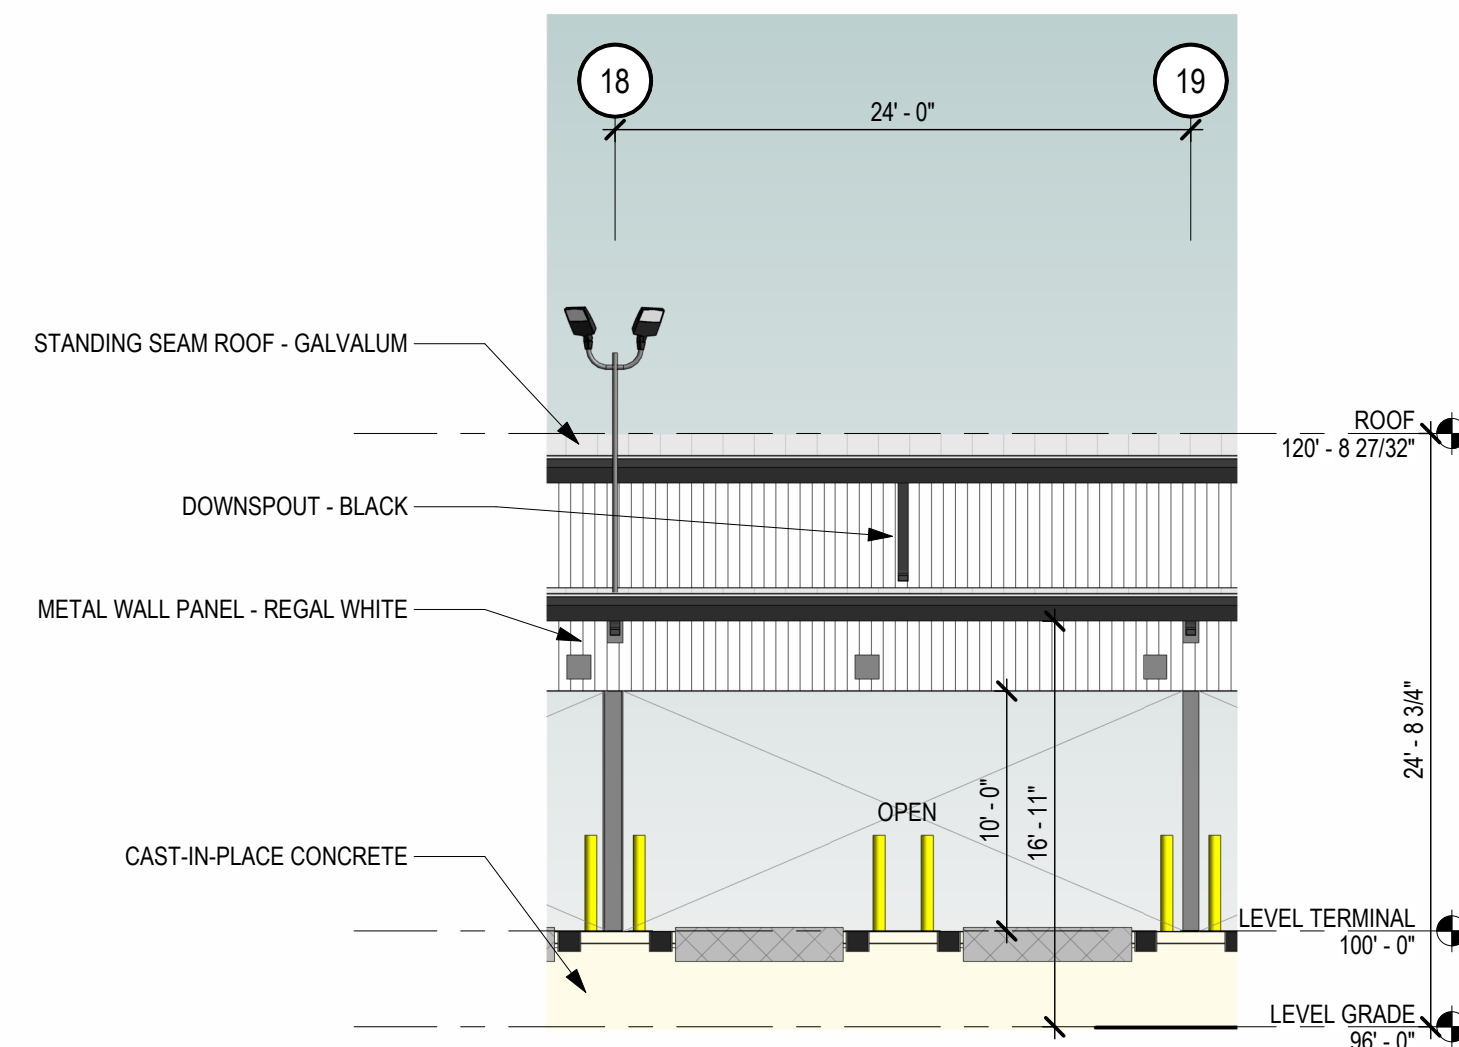


4 ENLARGED TYPICAL DOCK ELEVATION
SCALE: 1/8" = 1'-0"

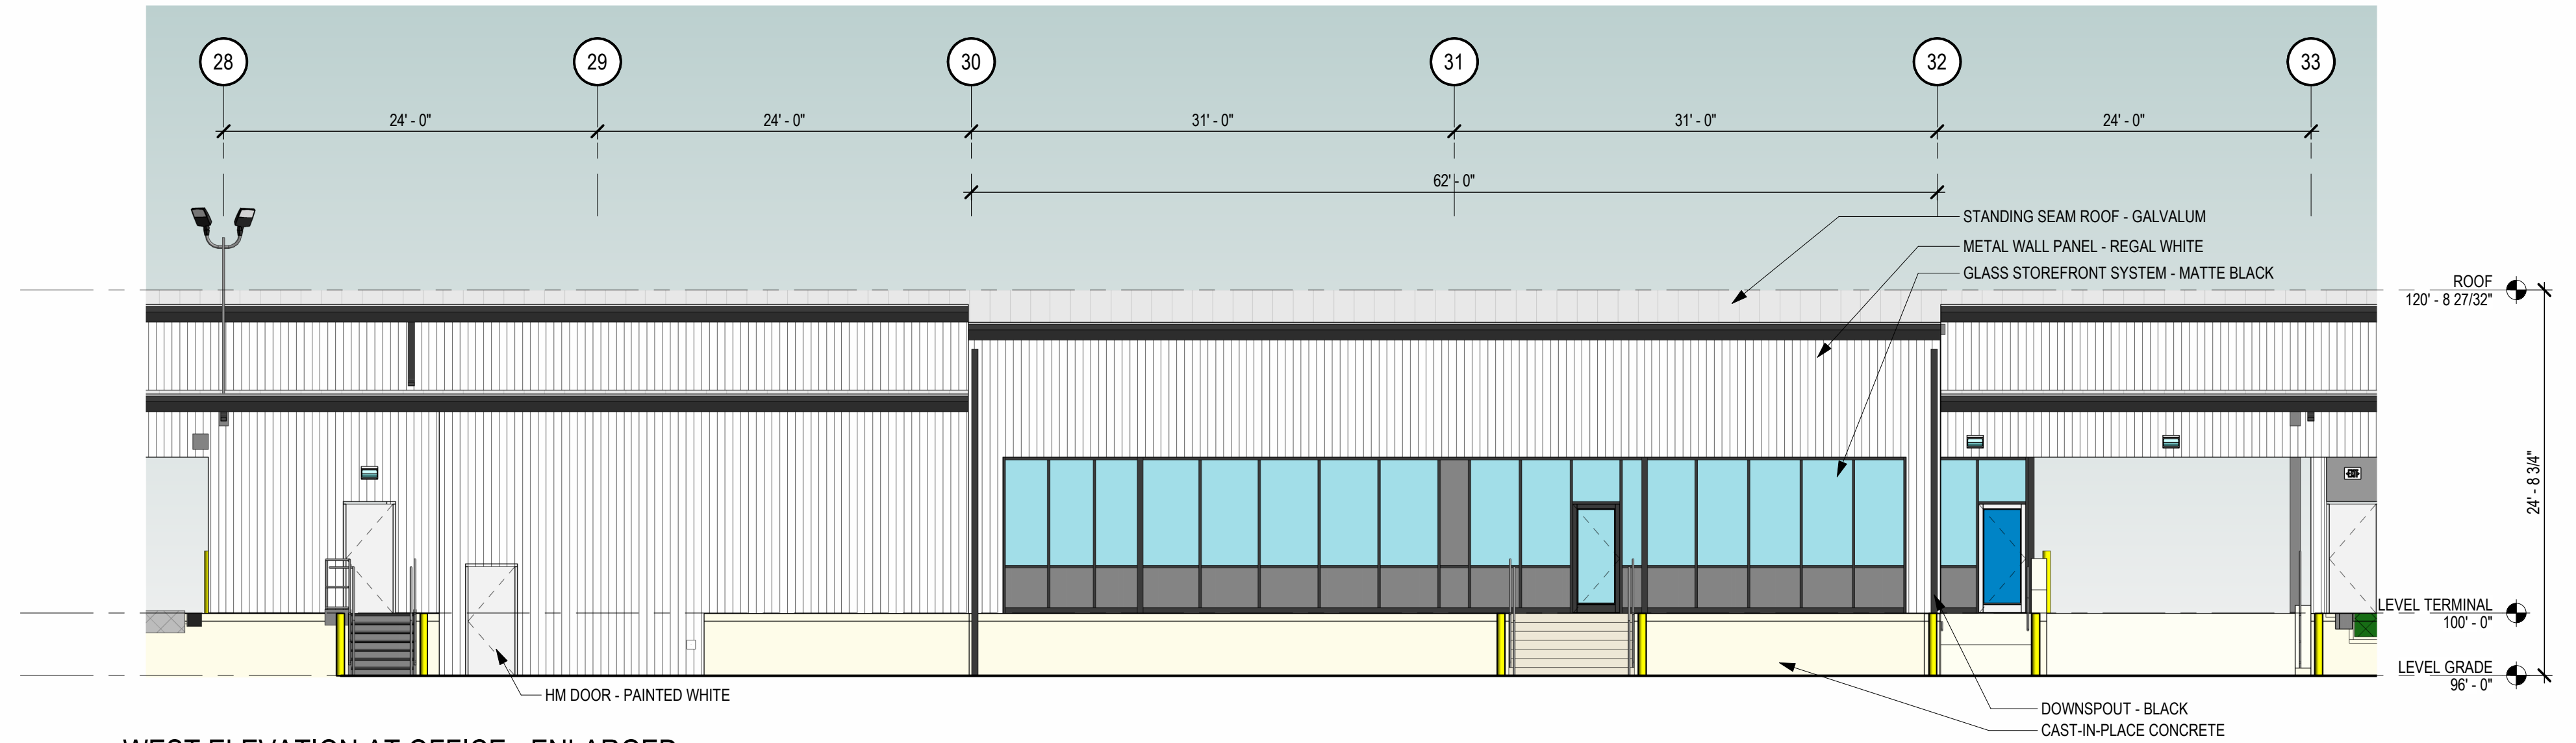

3 WEST ELEVATION AT OFFICE - ENLARGED
SCALE: 1/8" = 1'-0"

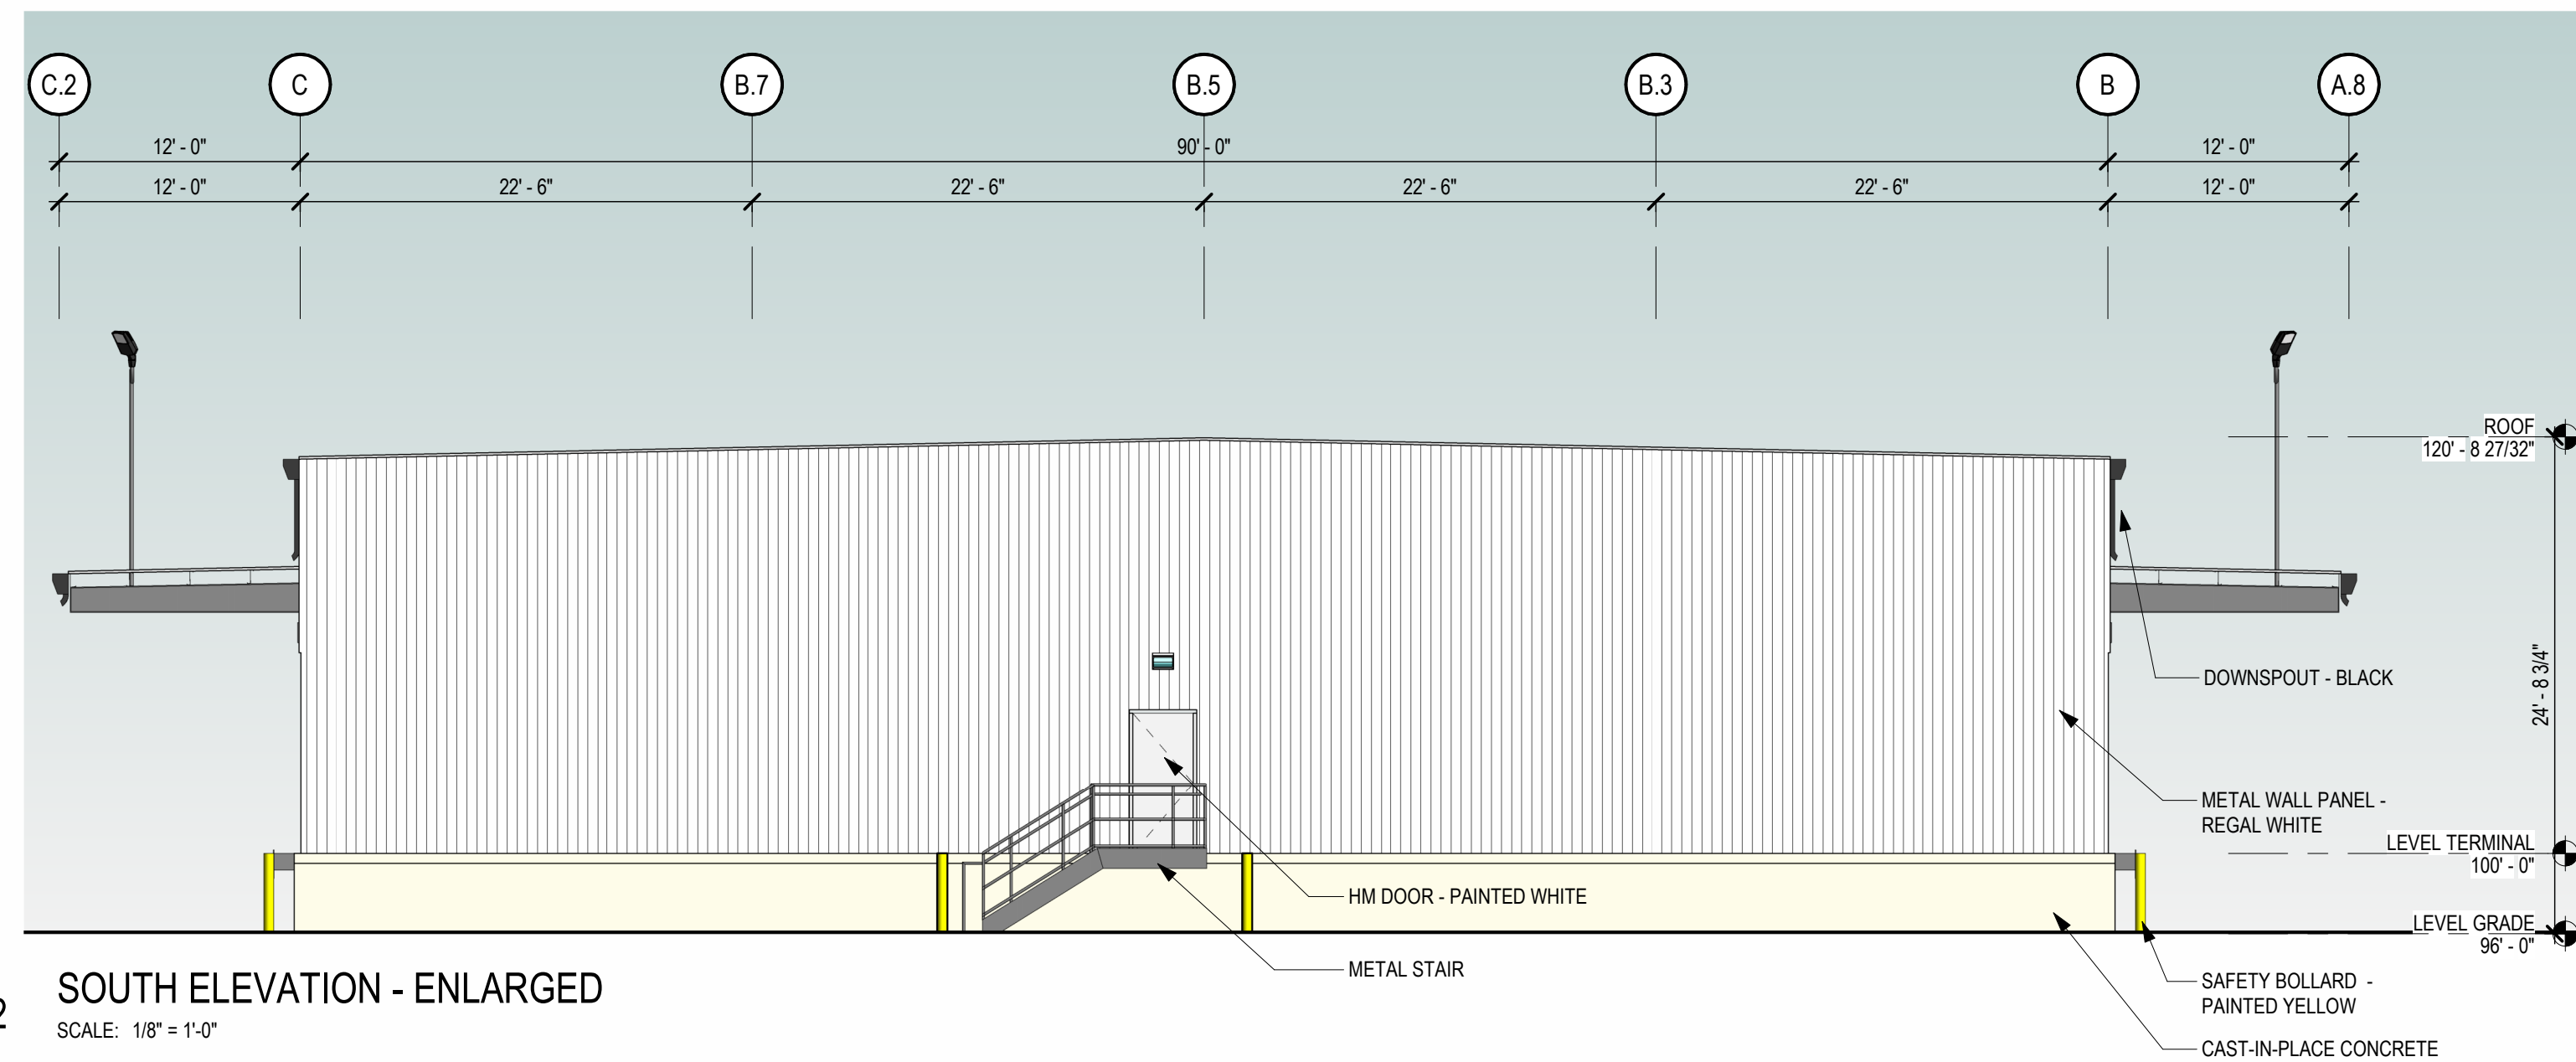

2 SOUTH ELEVATION - ENLARGED
SCALE: 1/8" = 1'-0"

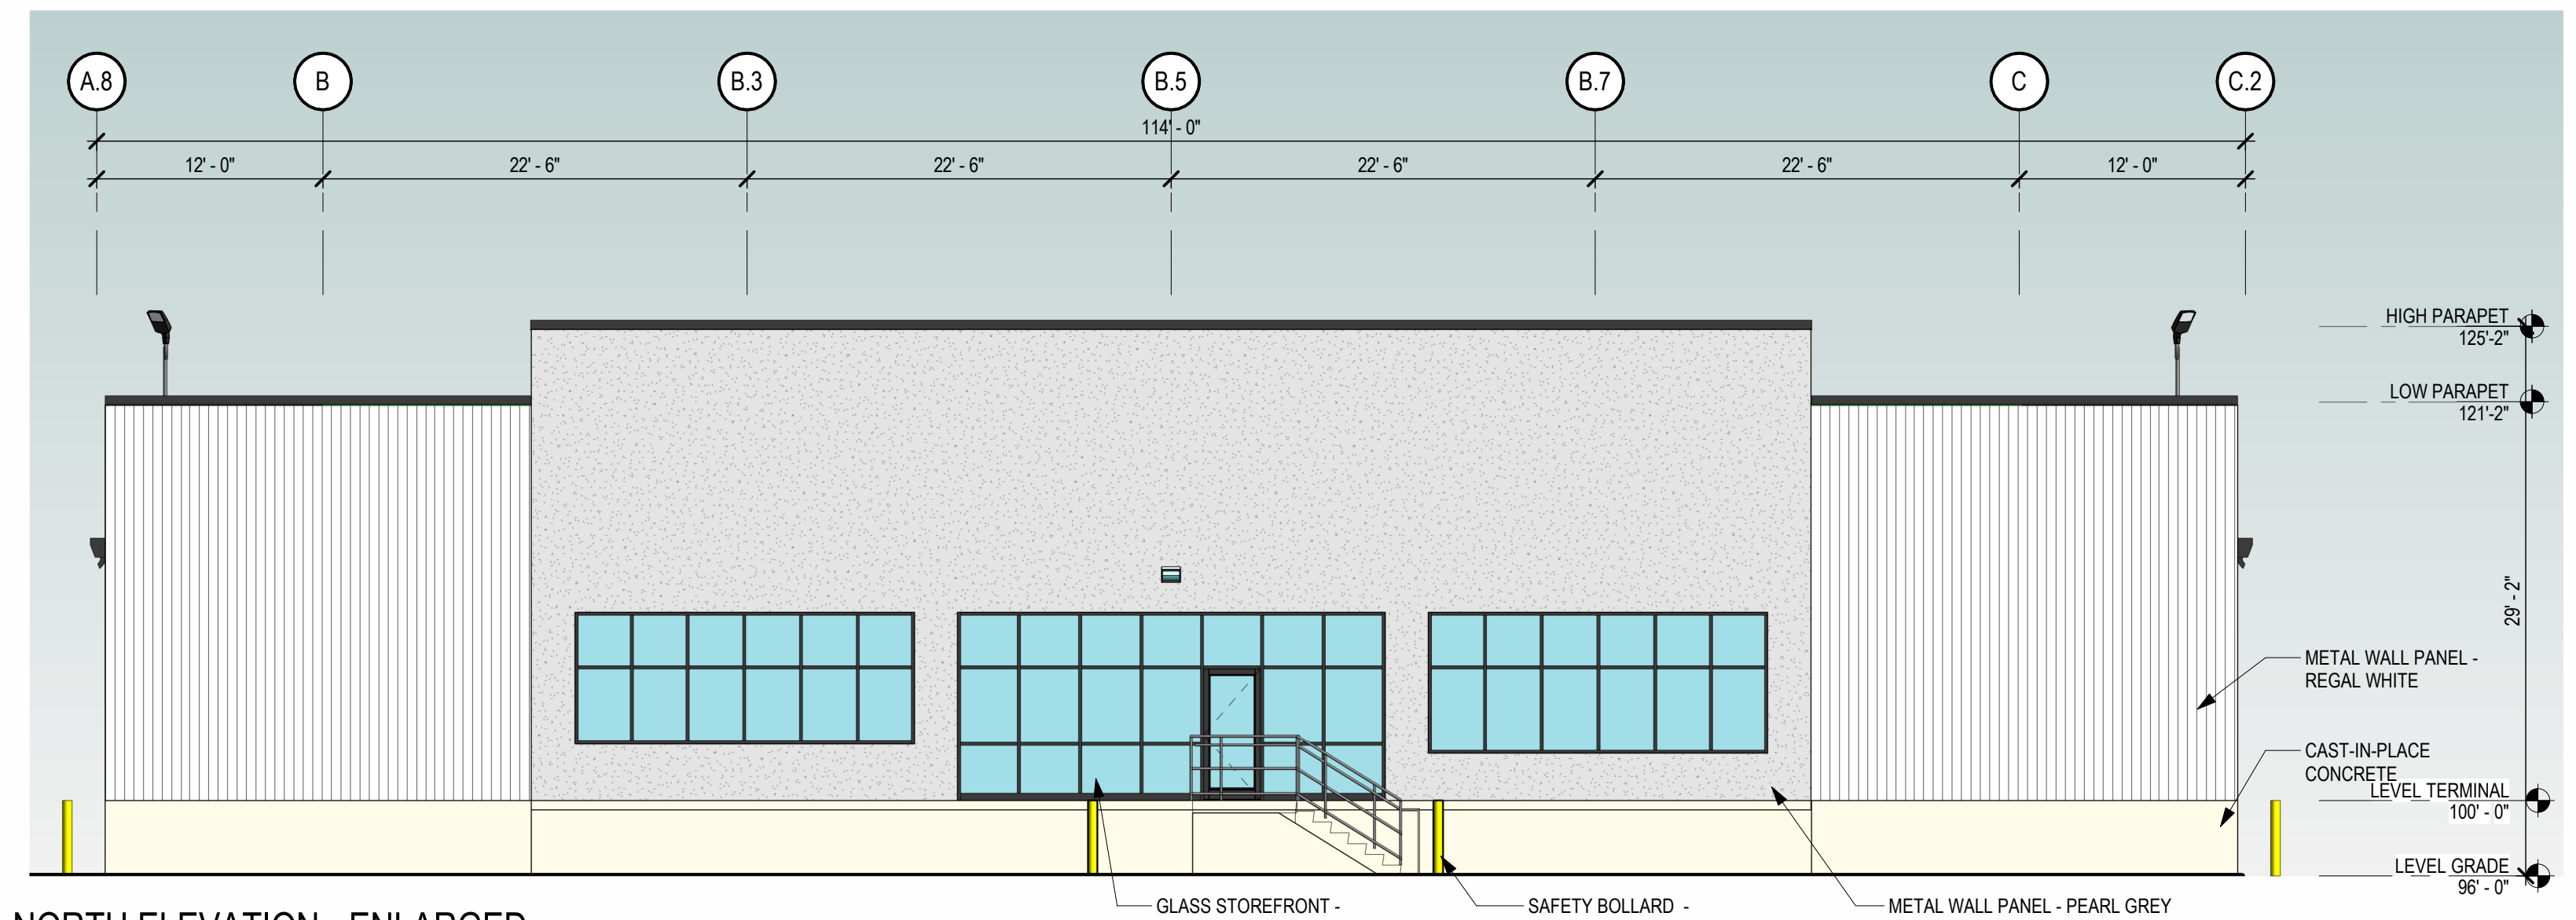

1 NORTH ELEVATION - ENLARGED
SCALE: 1/8" = 1'-0"




OKW ARCHITECTS
600 W. Jackson, Suite 250
Chicago, IL 60661

SCALE: 1/8" = 1' 0"




RIALTO SANTA ANA AVE -LOGISTICS
FACILITY
249 E SANTA ANA AVE.
BLOOMINGTON, CA
09/11/25 Project #: 23063


EL-3

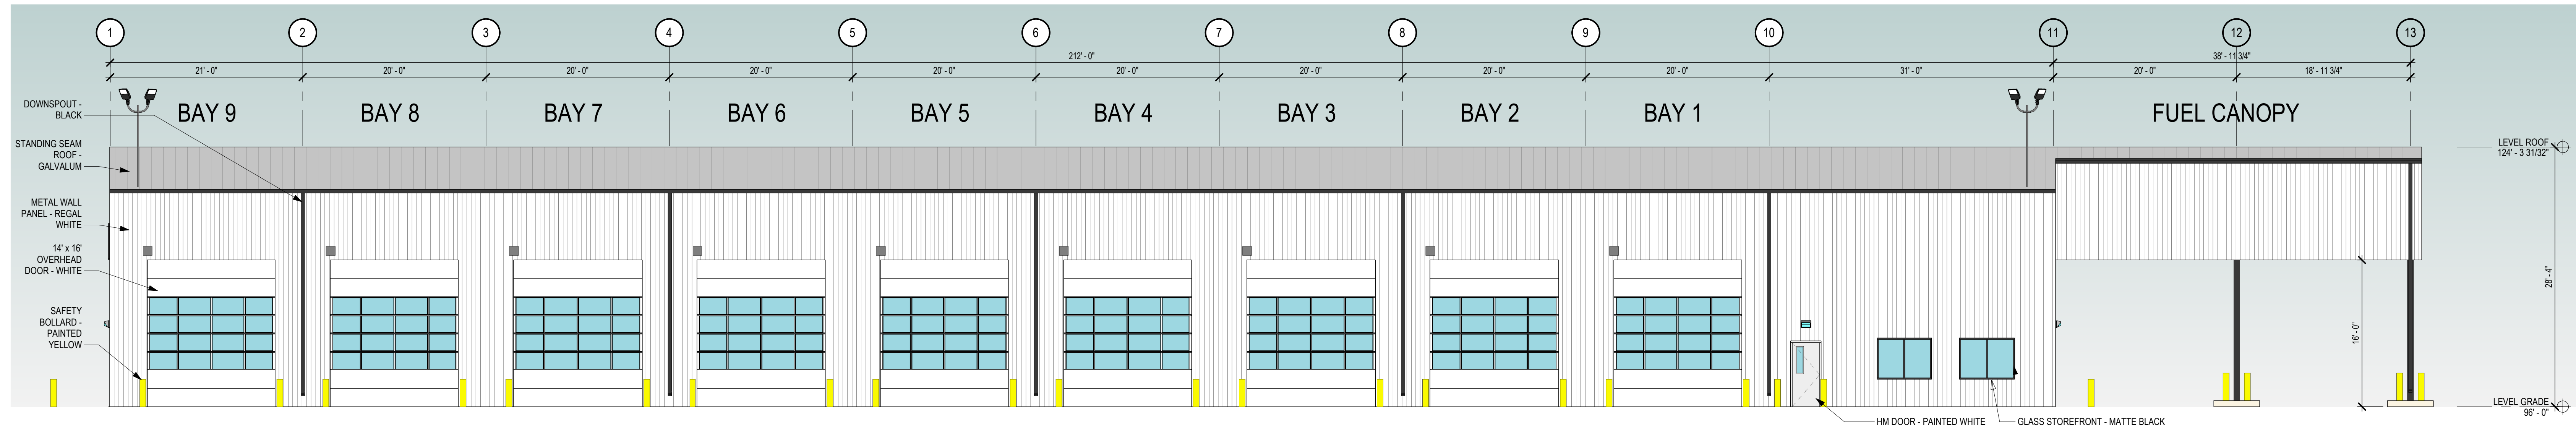


4 WEST ELEVATION
SCALE: 1/8" = 1'-0"

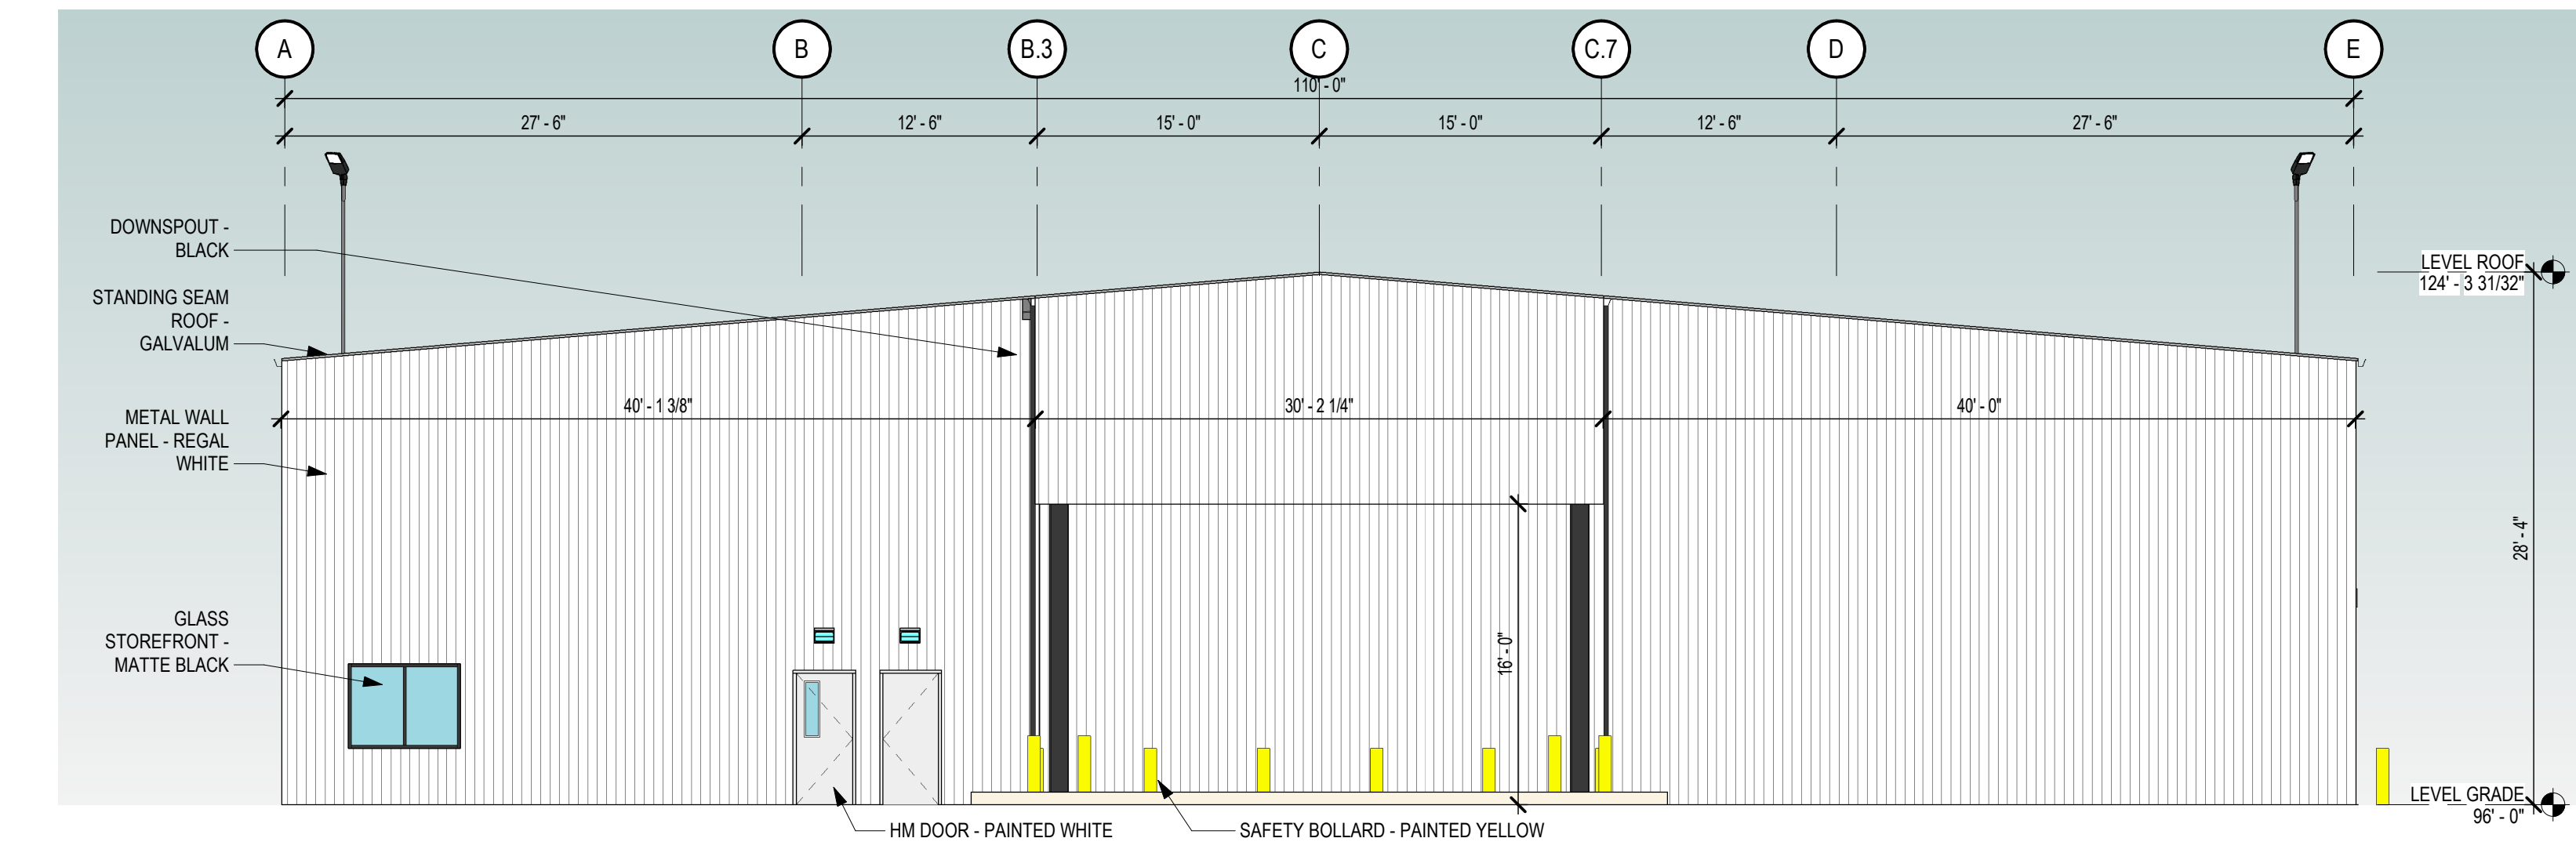

3 SOUTH ELEVATION
SCALE: 1/8" = 1'-0"

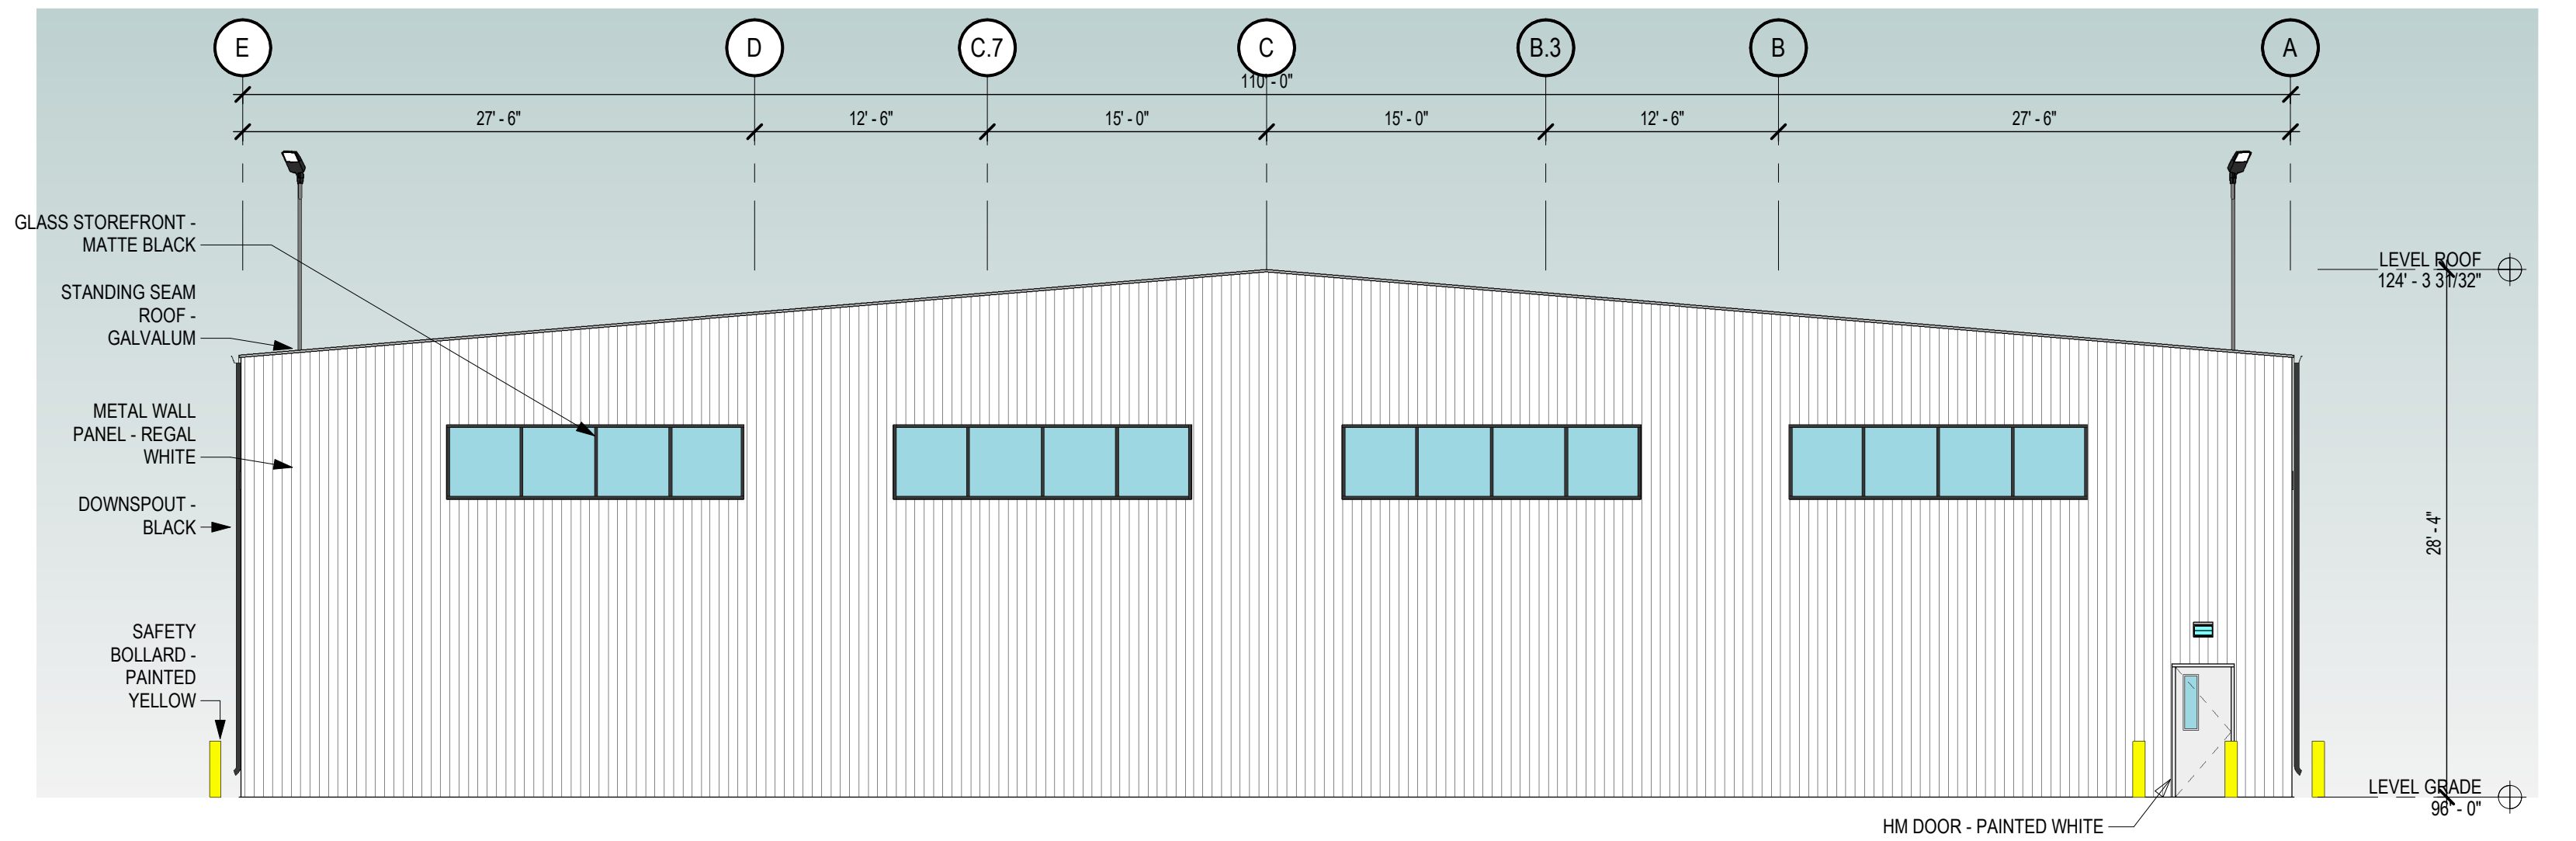

2 NORTH ELEVATION
SCALE: 1/8" = 1'-0"

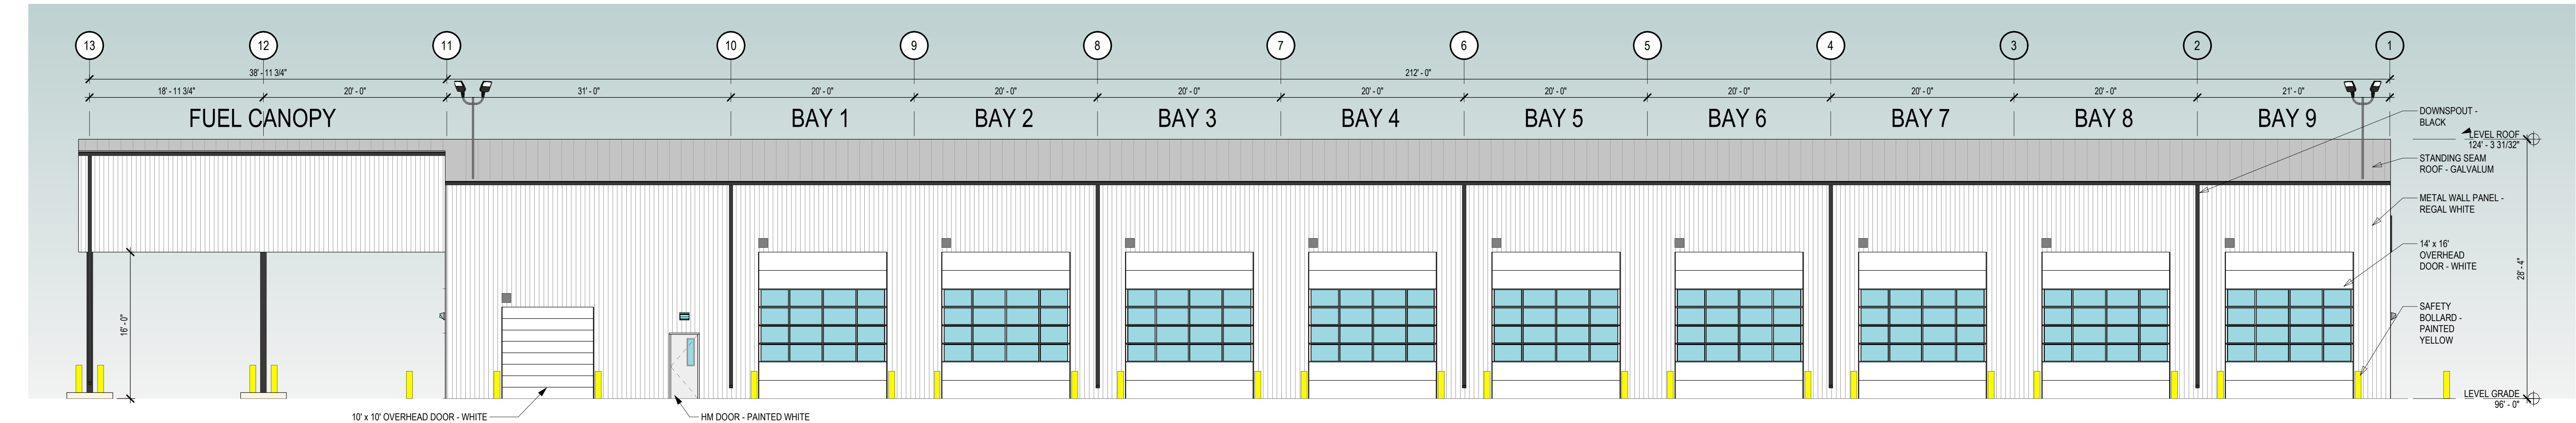

1 EAST ELEVATION
SCALE: 1/8" = 1'-0"



OKW ARCHITECTS
600 W. Jackson, Suite 250
Chicago, IL 60661



RIALTO SANTA ANA AVE -
MAINTENANCE SHOP
249 E SANTA ANA AVE.
BLOOMINGTON, CA
09/11/25 Project #: 23063

EL-1