Colors & Materials

1	CEMENT BOARD SIDING	VINTAGE WOOD, NICHIHA OR EQUAL COLOR: ESPRESSO	9	STUCCO FINISH	COLOR: SHERWIN WILLIAMS 7037 BALANCED BEIGE–249–C2
2	ALUMINUM PERFORATED METAL PANEL	GRAINGER OR EQUAL 16–GAUGE, ROUND HOLE SHAPE, STAGGERED HOLE PATTERN COLOR: SHERWIN WILLIAMS 7037 BALANCED BEIGE–249–C2	10	GLASS CURTAIN WALL	FROSTED GLASS
			11	3/4" FRY REVEAL	COLOR: SHERWIN WILLIAMS 7005 PURE WHITE–255–C1
3	STUCCO FINISH	COLOR: SHERWIN WILLIAMS 7005 PURE WHITE–255–C1	12	GLASS/ALUM WINDOW	CLEAR GLASS/CLEAR ANDOIZED
			13	STUCCO FINISH	COLOR: SHERWIN WILLIAMS 7040 SMOKEHOUSE–249–C6
4	GLASS/ALUM STOREFRONT	CLEAR ANDOZIED			
5	METAL COPING	COLOR: SHERWIN WILLIAMS 7005 PURE WHITE–255–C1	14	METAL DOOR AND FRAME	COLOR: SHERWIN WILLIAMS 7005 PURE WHITE–255–C1 (METALLIC)
6	ALUMINUM PERFORATED METAL PANEL	COLOR: SHERWIN WILLIAMS 7040 SMOKEHOUSE–249–C6	15	LAP SIDING	HARDIE PLANK SHERWIN WILLIAMS, COLOR: SW7005 PURE WHITE
7	GLASS CURTAIN WALL	CLEAR GLASS			
8	STEEL CHANNEL	COLOR: SHERWIN WILLIAMS 7040 SMOKEHOUSE–249–C6	16	STUCCO FINISH	SHERWIN WILLIAMS, COLOR: 7040 SMOKEHOUSE 249–C6

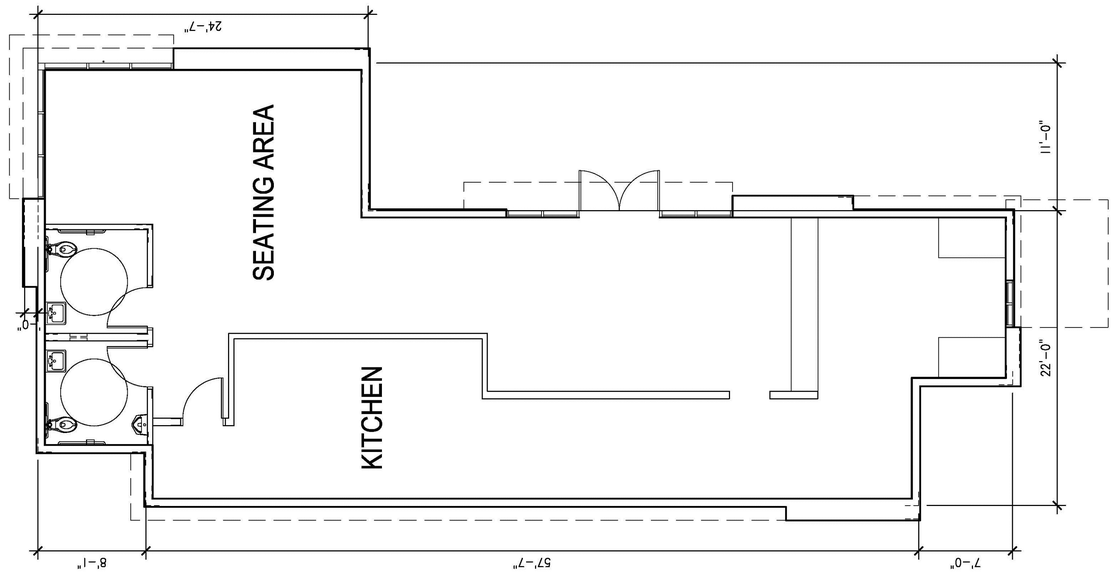

NORTH

Proposed Floor Plan

SCALE: 3/16" = 1'-0"

W&W LAND DESIGN CONSULTANTS INC.
ARCHITECTURE, CIVIL ENGINEERING & INTERIOR
2335 W. FOOTHILL BLVD., STE 1, UPLAND, CA 91786
PHONE: (909) 608–7118 FAX: (909) 946–1137

PROJECT: SERVICE STATION WITH DRIVE THRU & CAR WASH, AND 1-QSR

ADDRESS: SWC OF RANDALL AVE., & RIVERSIDE AVE., RIALTO, CA

CLIENT: SATER BROS. 4300 EDISON AVE., CHINO, CA 91710

SHEET TITLE: FLOOR PLAN/ELEVATIONS (QSR-A)

KEY MAP SEAL/STAMP

JOB NO.	1810 AR
DRAWN BY:	TL
SUPERVISED BY:	TL
CHECKED BY:	TL
PLAN CHECK	__/__/____
PERMIT SET	__/__/____
BID SET	__/__/____

REVISIONS

1	PLANNING SUBMITTAL	07/23/2018
2		
3		
4		
5		
6		
7		
8		
9		
10		

SHEET NO: A2.02

OF SHEETS

SHEET

ALL IDEAS, DESIGNS, ARRANGEMENTS AND PLANS INDICATED OR REPRESENTED BY THESE DRAWINGS ARE OWNED BY AND THE PROPERTY OF W&W LAND DESIGN CONSULTANTS INC. AND WERE CREATED AND DEVELOPED FOR USE ON THE SPECIFIED PROJECT AND ARE NOT TO BE USED IN WHOLE OR IN PART FOR ANY OTHER PROJECT WITHOUT THE WRITTEN AUTHORIZATION OF W&W LAND DESIGN CONSULTANTS INC. AND SHALL BE RETURNED TO THEM UPON REQUEST. THESE DRAWINGS ARE PROTECTED BY THE COPYRIGHT ACT AND OTHER APPLICABLE LAWS. ANY UNAUTHORIZED USE, REPRODUCTION OR DISTRIBUTION OF THESE DRAWINGS OR THE DESIGNS CONTAINED THEREIN AND IN CONNECTION THEREWITH, INCLUDING BUT NOT LIMITED TO CONSTRUCTION OR INSTALLATION OF ANY IMPROVEMENTS BASED THEREON OR ASSIGNMENT TO ANY PERSON, FIRM OR CORPORATION NOT EXPRESSLY AUTHORIZED BY W&W LAND DESIGN CONSULTANTS, INC. FOR CONSTRUCTION PURPOSES IS PROHIBITED AND ANY UNAUTHORIZED USE SHALL BE AT THE SOLE RISK OF THE USER. THESE DRAWINGS ARE NOT VALID FOR CONSTRUCTION PURPOSES UNLESS EXPRESSELY CERTIFIED BY W&W LAND DESIGN CONSULTANTS INC. COPYRIGHT© 2017 W&W LAND DESIGN CONSULTANTS