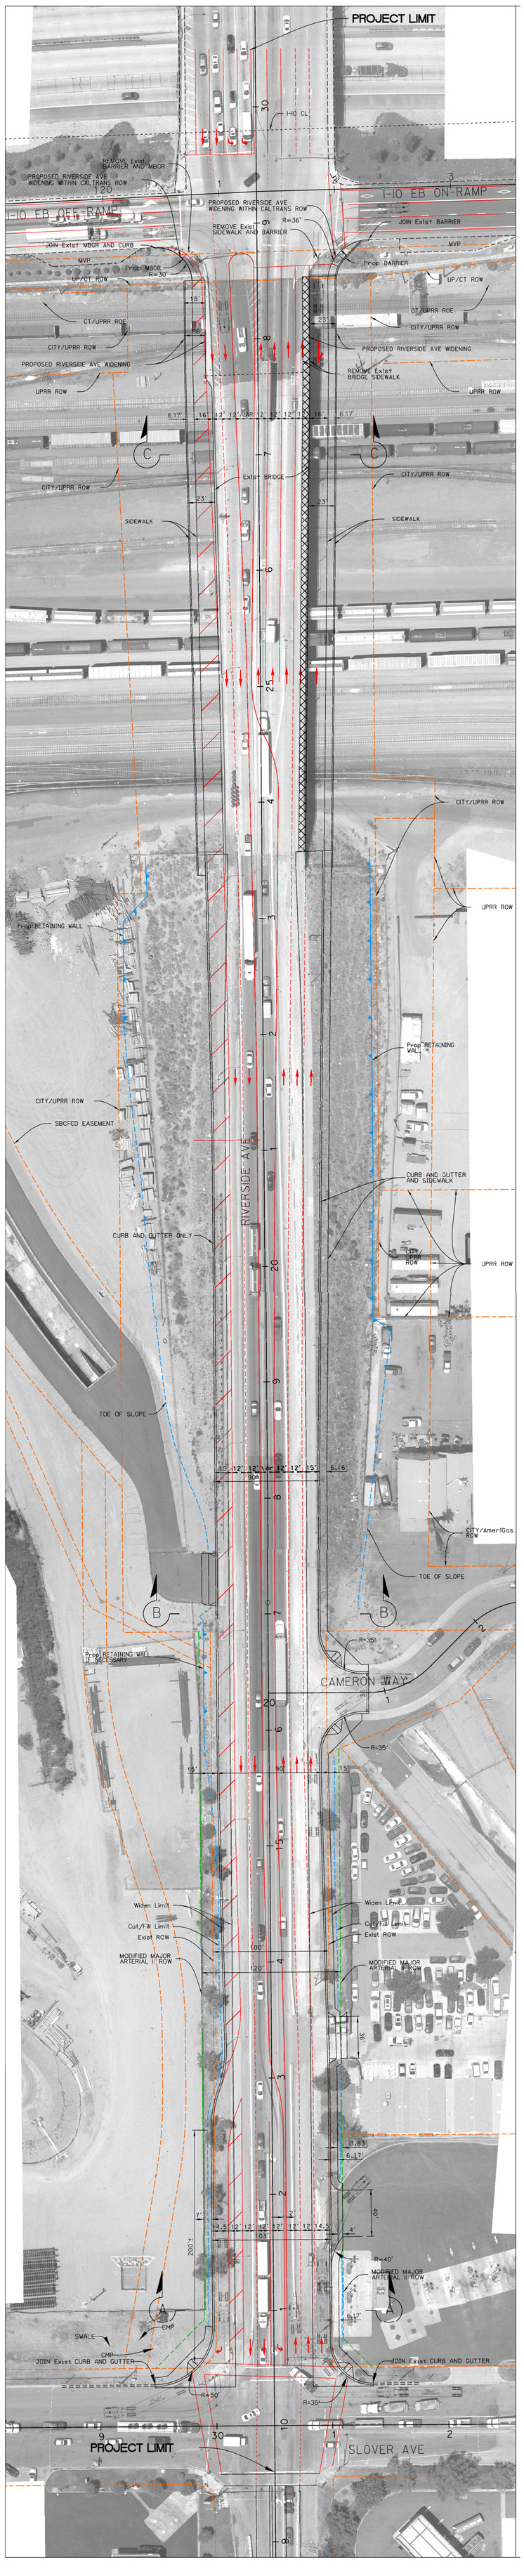
PROJECT LIMIT
I-10 CL
REMOVE Exist BARRIER AND MBGR
PROPOSED RIVERSIDE AVE WIDENING WITHIN CALTRANS ROW
120'
I-10 EB OFF-RAMP
I-10 EB ON-RAMP
PROPOSED RIVERSIDE AVE WIDENING WITHIN CALTRANS ROW
R=36'
REMOVE Exist SIDEWALK AND BARRIER
JOIN Exist BARRIER
JOIN Exist MBGR AND CURB
MVP
Prop MBGR R=30'
Prop BARRIER
UP/CT ROW
CT/UPRR ROE
CITY/UPRR ROW
PROPOSED RIVERSIDE AVE WIDENING
REMOVE Exist BRIDGE SIDEWALK
UPRR ROW
Exist BRIDGE
SIDEWALK
Prop RETAINING WALL
SBCFCD EASEMENT
RIVERSIDE AVE
CURB AND GUTTER ONLY
CURB AND GUTTER AND SIDEWALK
TOE OF SLOPE
CITY/AmeriGas ROW
Prop RETAINING WALL IF NECESSARY
R=35'
CAMERON WAY
Widen Limit
Cut/Fill Limit
Exist ROW
MODIFIED MAJOR ARTERIAL II ROW
SWALE
CMP
JOIN Exist CURB AND GUTTER
R=50'
SLOVER AVE