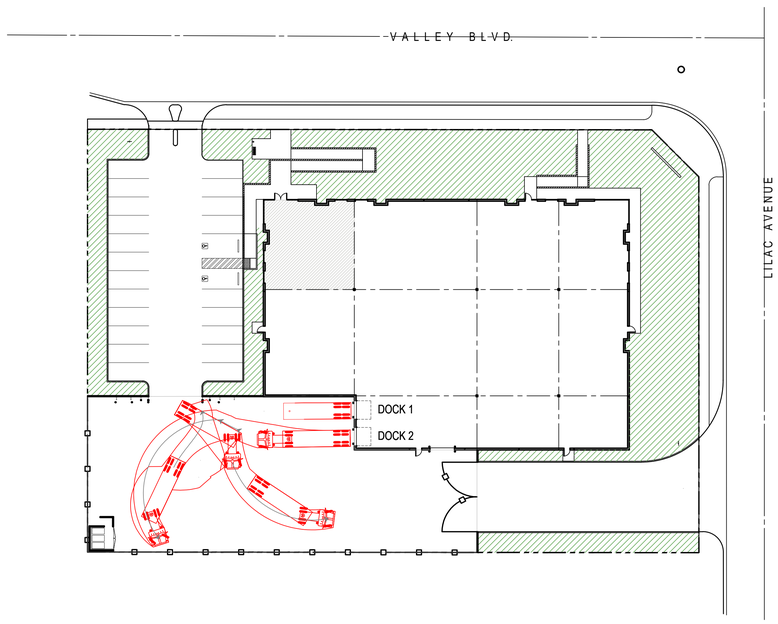

TRUCK EGRESS TO LILAC FROM DOCK POSITION 2 | TRUE NORTH | SCALE NTS | 3

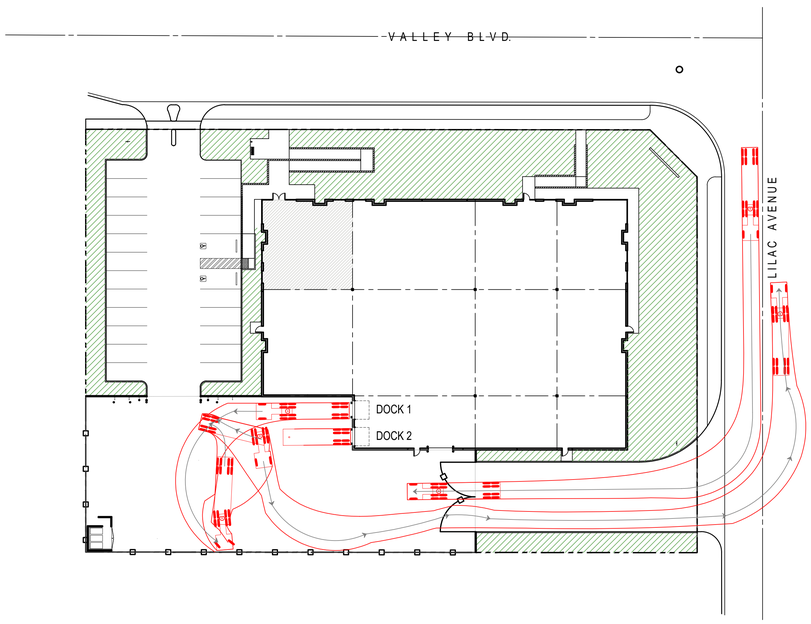

TRUCK EGRESS TO LILAC FROM DOCK POSITION 1 | TRUE NORTH | SCALE NTS | 1

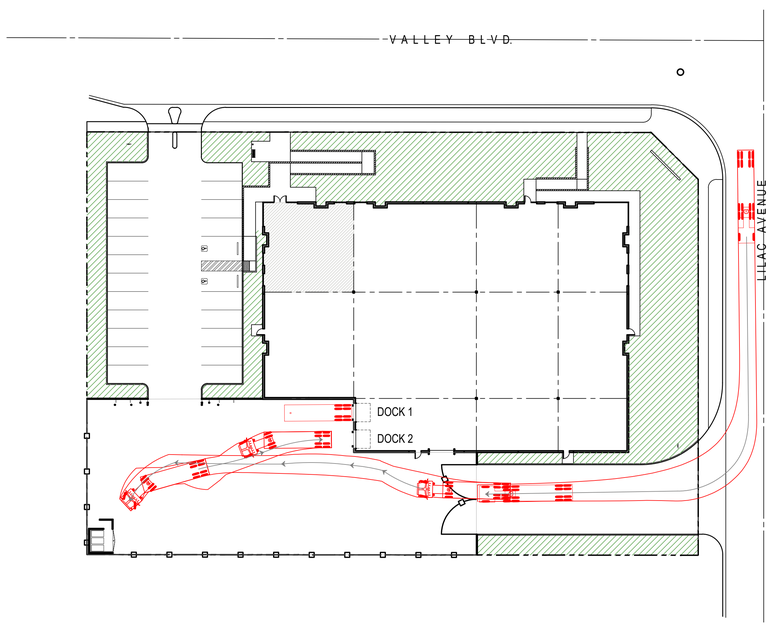

TRUCK DOCK TO POSITION 2 | TRUE NORTH | SCALE NTS | 4

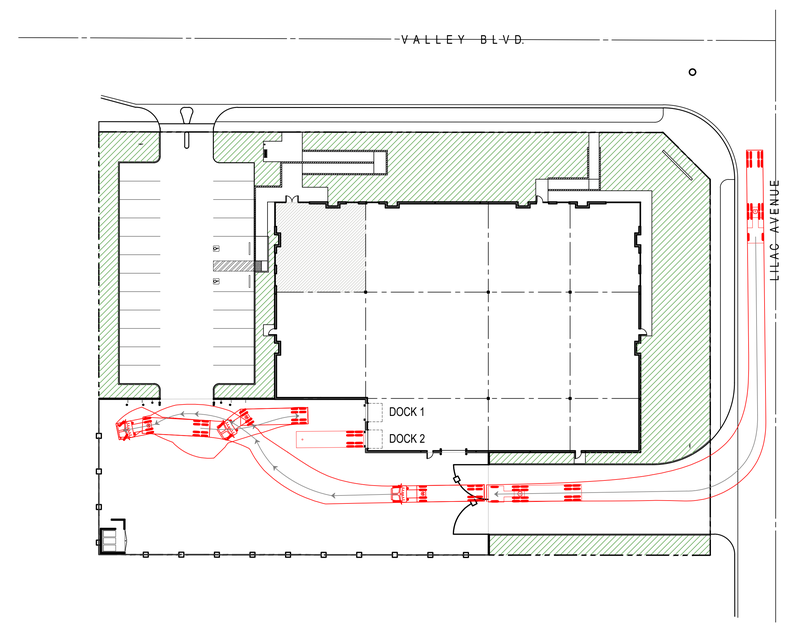

TRUCK DOCK TO POSITION 1 | TRUE NORTH | SCALE NTS | 2

SKH ARCHITECT

STEVE K HONG ARCHITECT
4000 WESTERLY PLACE SUIT 100
NEWPORT BEACH CALIFORNIA 92660
PROJECT MANAGER: STEVE HONG
714 - 822 - 1171, STEVE@SKHARCHITECT.COM

LICENSED ARCHITECT
STEVE K. HONG
NO. C-13977
REN 12-31-22
STATE OF CALIFORNIA

THESE DRAWINGS ARE THE PROPERTY OF THE ARCHITECT. THE DESIGNS SHOWN AND DESCRIBED HEREIN INCLUDING ALL TECHNICAL DRAWING ARE PROPRIETARY AND CANNOT BE COPIED, DUPLICATED OR COMMERCIALLY EXPLOITED, IN WHOLE OR IN PART. THE DRAWINGS AND SPECIFICATIONS SHALL NOT BE USED BY THE OWNER ON OTHER PROJECTS, FOR ADDITIONS TO THIS PROJECT, OR FOR COMPLETION OF THIS PROJECT BY OTHERS. THE OWNER AGREES TO HOLD HARMLESS, INDEMNIFY AND DEFEND THE ARCHITECT AGAINST ALL DAMAGES, CLAIMS AND LOSSES, INCLUDING DEFENSE COSTS, ARISING OUT OF ANY REUSE OF THE PLANS AND SPECIFICAIIONS WITHOUT THE WRITTEN AUTHORIZATION OF THE ARCHITECT OF RECORD.

CONSULTANTS

CIVIL ENGINEER
ALLARD ENGINEERING
16866 SEVILLE AVENUE
FONTANA CA 92335
RALLARD@ALLARDENG.COM
ATTAN: RAY ALLARD

LANDSCAPE ARCHITECT
HUNTER LANDSCAPE INC.
711 S. FEE ANA ST.
PLACENTIA CA 92870
WILLC@HUNTERLANDSCAPE.NET
ATTN: WILL COCHRAN

VALLEY AND LILAC DEVELOPMENT

INTERSECTION OF VALLEY BLVD AND LILAC AVE,RIALTO, CA. 92376

MVP

1900 AVENUE OF THE STARS
SUITE 2470
LOS ANGELES, CA 90067

No.	ISSUANCE	DATE

JOB No.
22-340

DRAWN STEVE HONG | CHECKED STEVE HONG

SHEET TITLE
ARCHITECTURAL
TRUCK EXHIBIT

SHEET NUMBER
DRC-A1.02