


NORTH ELEVATION

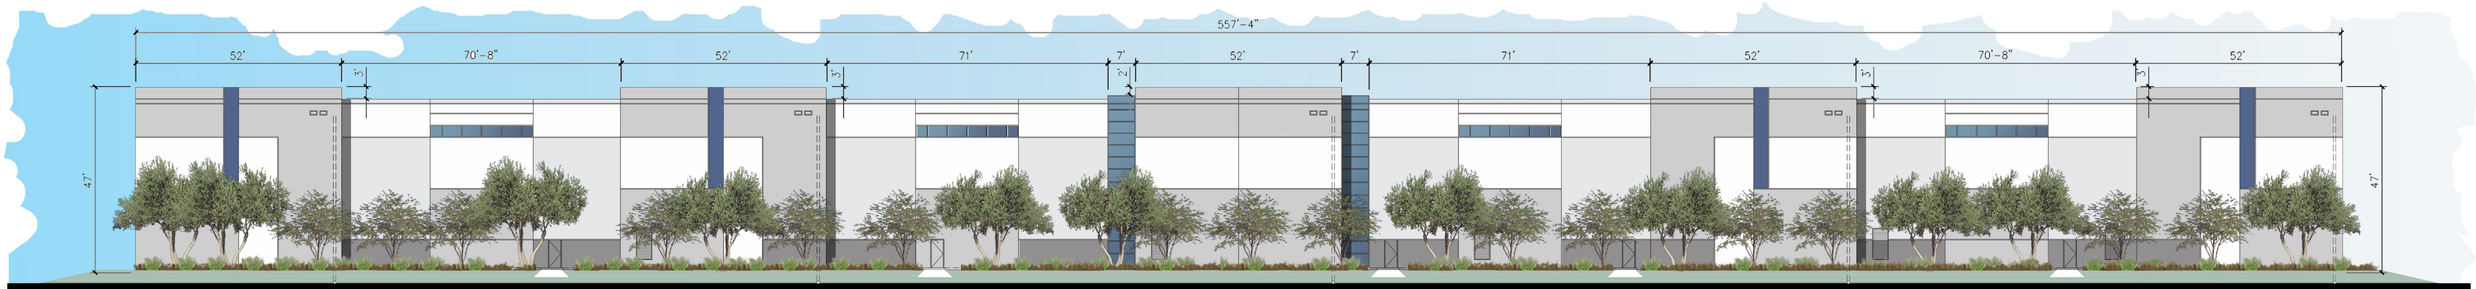


WEST ELEVATION




SOUTH ELEVATION

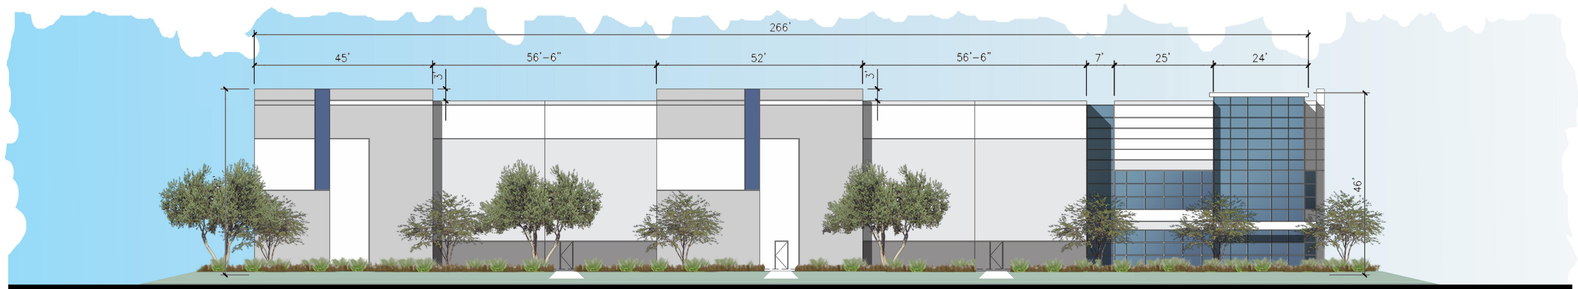


EAST ELEVATION

ORBIS REAL ESTATE PARTNERS

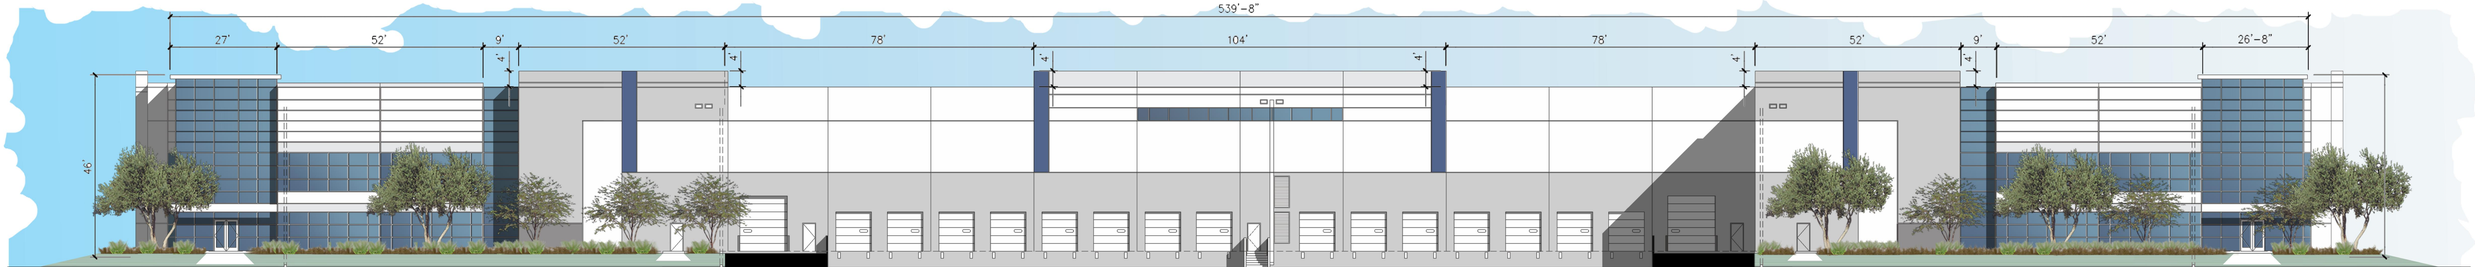JOB NO. 18186.00

HPA architecture

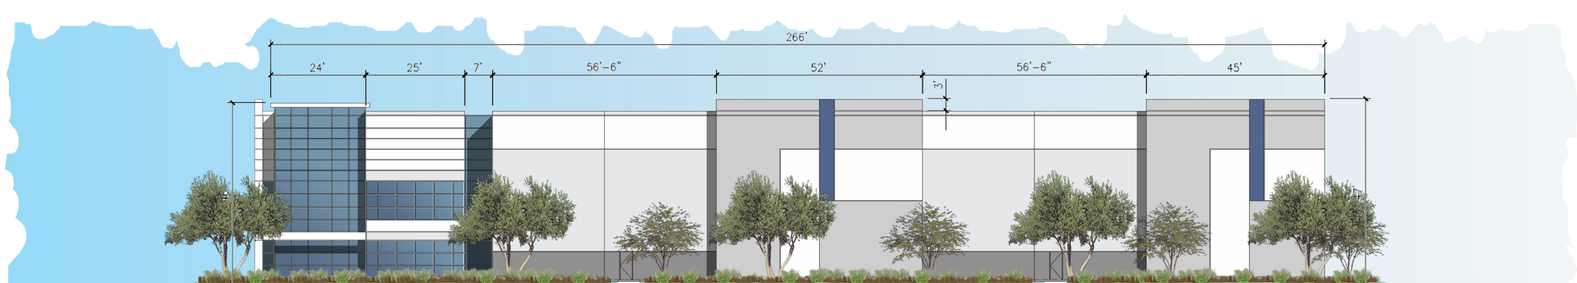01.22.2021

CONCEPTUAL BUILDING ELEVATIONS - CLEAR 36'

# RENAISSANCE PKWY. & LOCUST AVE.

RIALTO, CALIFORNIA