SCALE NOTE:
IF DIMENSIONS SHOWN ON PLAN DO NOT SCALE CORRECTLY, CHECK FOR REDUCTION OR ENLARGEMENT FROM ORIGINAL PLANS.

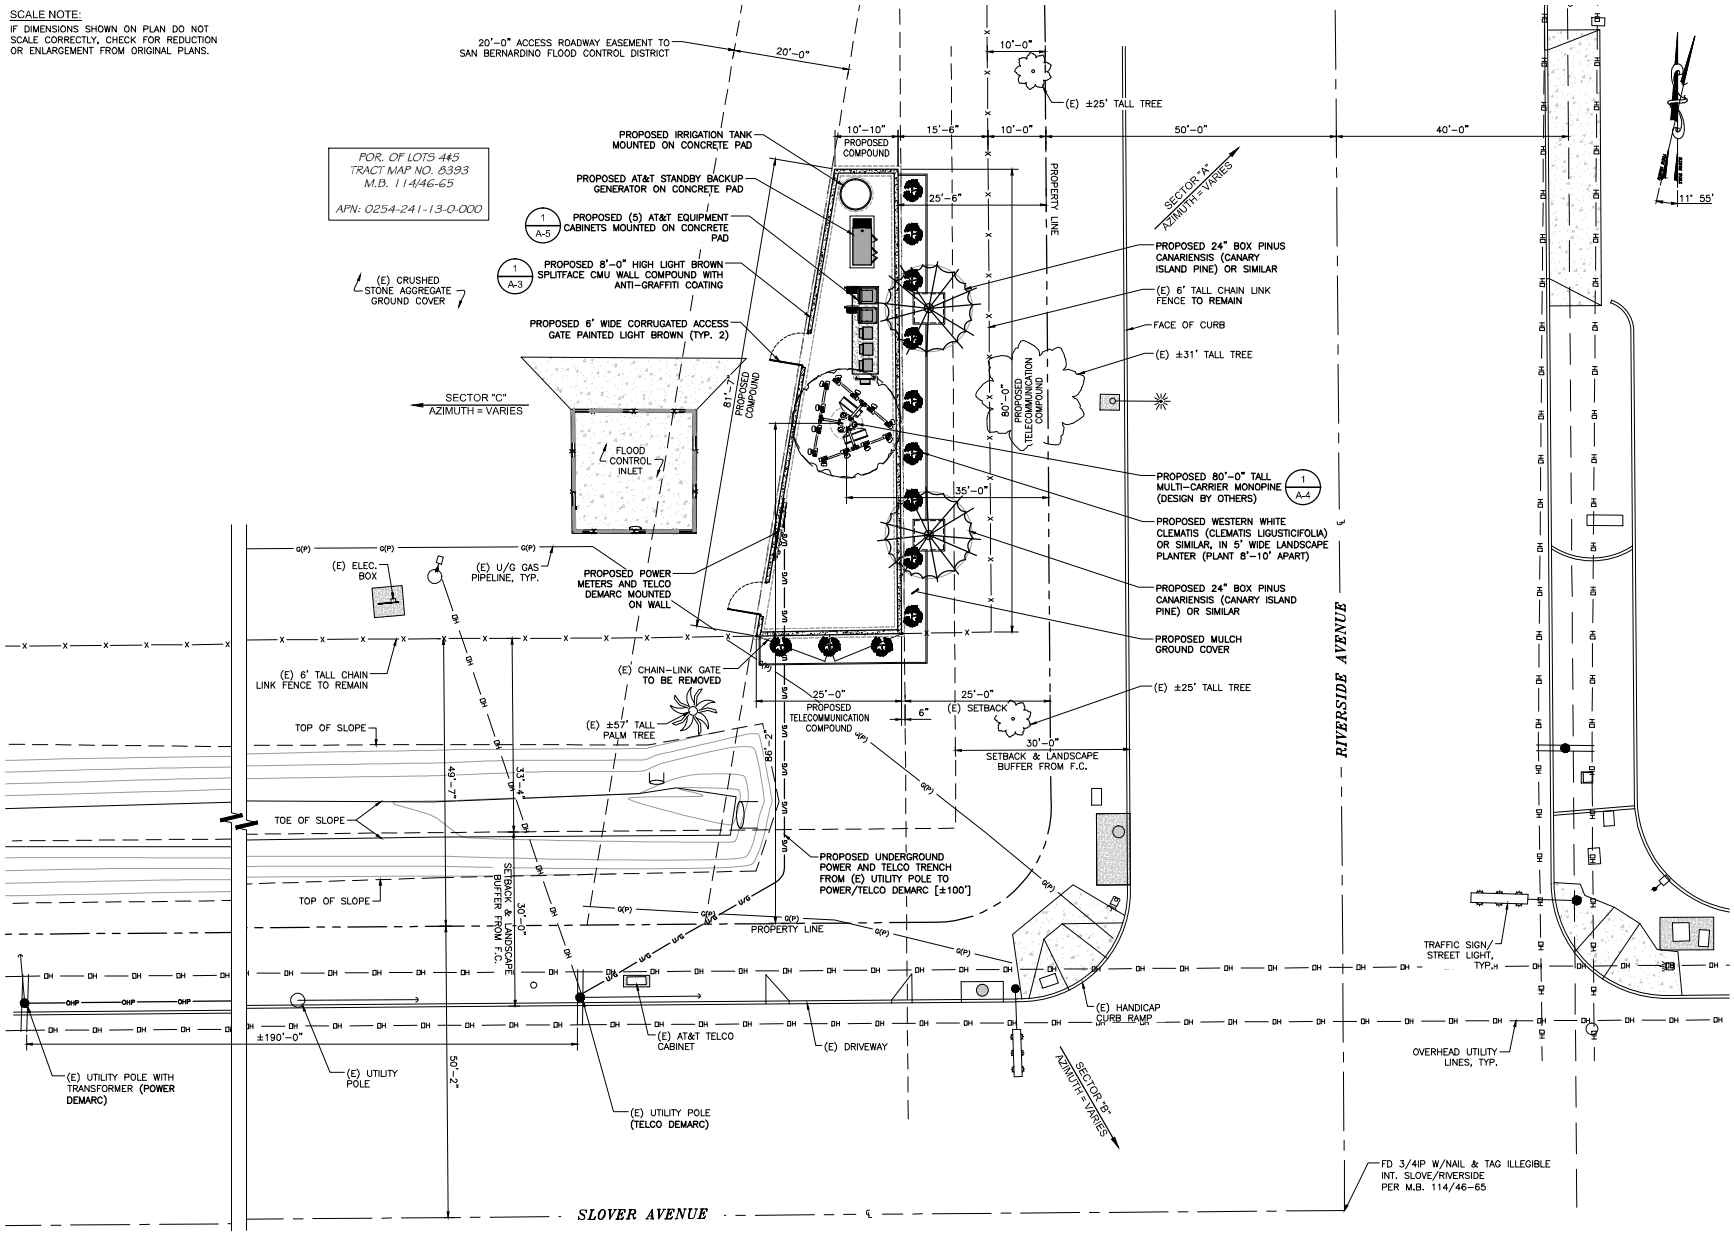

ENLARGED SITE PLAN

0 6' 20' 30'

SCALE: 11x17: 3/64" = 1'-0"; 24x36: 3/32" = 1'-0"

1

Parallel INFRASTRUCTURE
PI TOWER DEVELOPMENT, LLC
909 LAKE CAROLYN PARKWAY, SUITE 260
IRVING, TEXAS 75039

PROJECT INFORMATION:

PICA022
BLOOMINGTON UPRR EAST
19100 SLOVER AVENUE
BLOOMINGTON, CA 92316
SAN BERNARDINO COUNTY

CURRENT ISSUE DATE:
04/09/18

ISSUED FOR:
100% ZONING DRAWING

REV.:	DATE:	DESCRIPTION:	BY:
1	06/21/17	CLIENT COMMENTS	RSD
2	09/29/17	REVISED EQUIPMENT LAYOUT PER UPRR	JP
3	10/24/17	CLIENT COMMENTS	JP
4	04/09/18	CLIENT COMMENTS	JP

PLANS PREPARED BY:
PDC CORPORATION
13029 DANIELSON ST, SUITE 130
POWAY, CA 92064
TEL: (858) 668-2828
FAX: (858) 668-2827

CONSULTANT:

DRAWN BY:	CHK.:	APV.:
JP	RDL	SAS

LICENSER:

SHEET TITLE:
ENLARGED SITE PLAN

SHEET NUMBER:
A-2