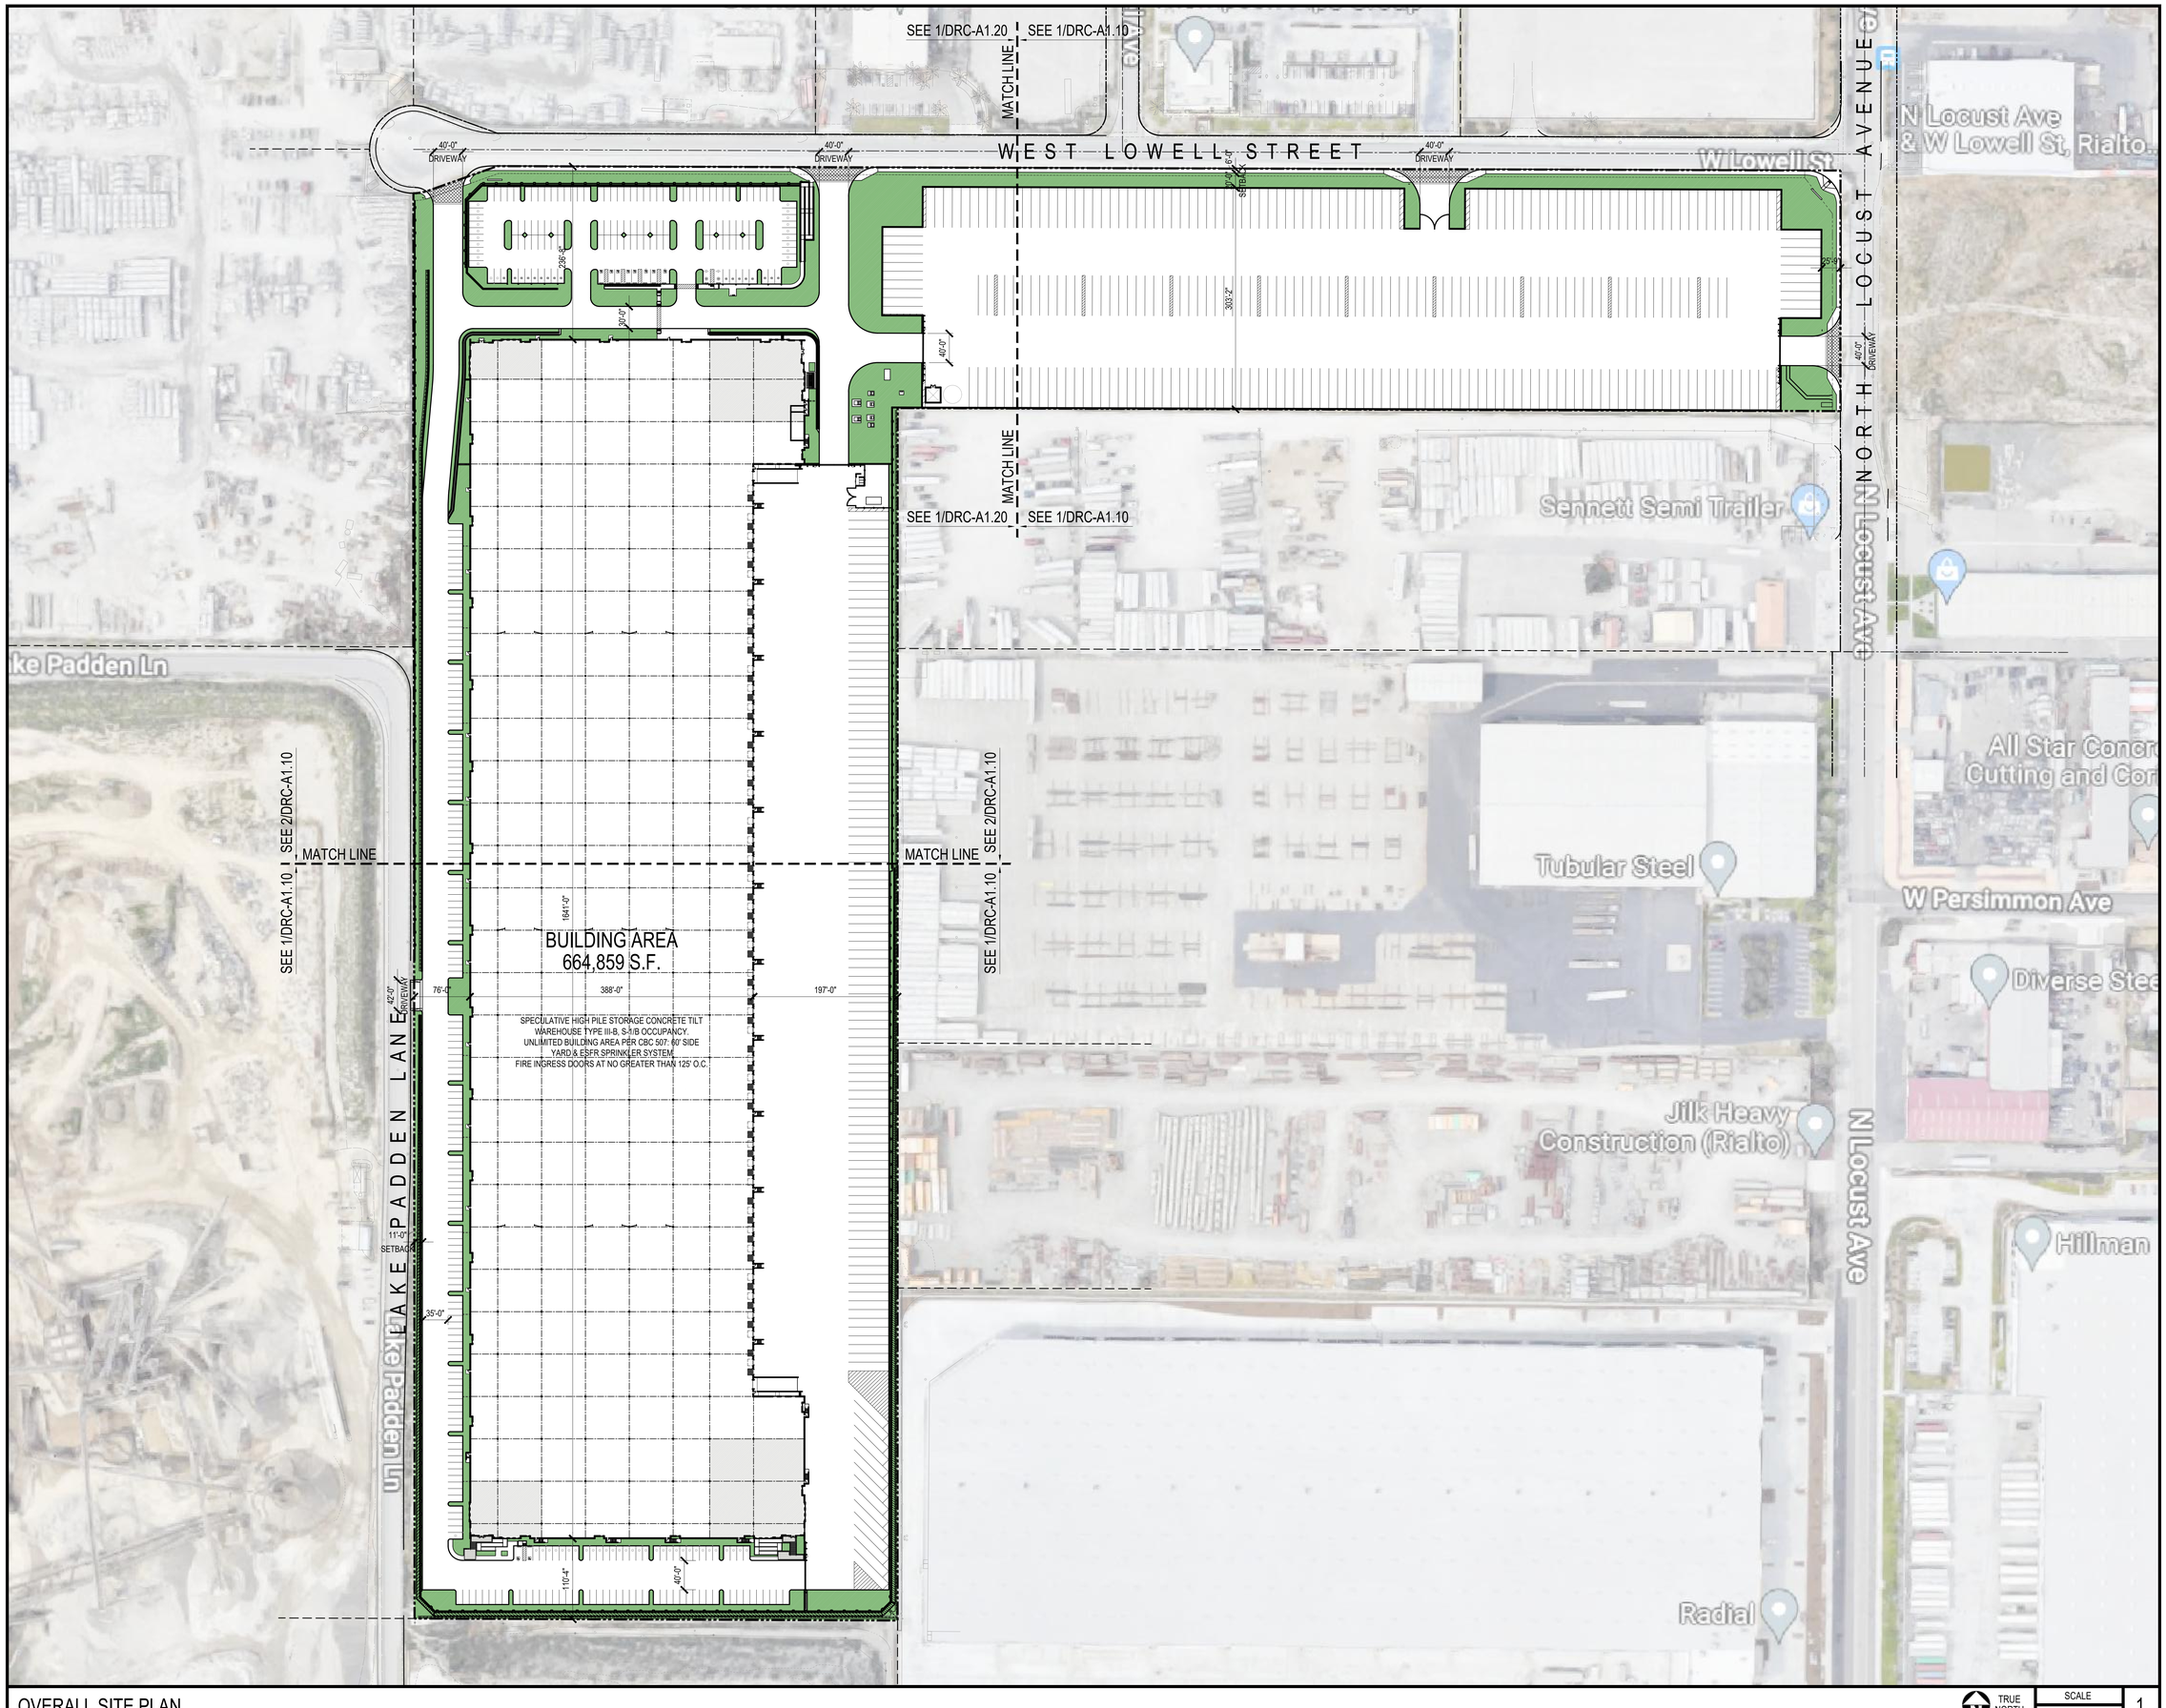

OVERALL SITE PLAN

TRUE NORTH

SCALE 1" = 80'-0"

1

SKH ARCHITECT

STEVE K HONG ARCHITECT
4000 WESTERLY PLACE SUIT 100
NEWPORT BEACH CALIFORNIA 92660
PROJECT MANAGER: STEVE HONG
714 - 822 - 1171, STEVE@SKHARCHITECT.COM

LICENSED ARCHITECT STEVE K. HONG NO. C-15677 REN. 12-31-24 STATE OF CALIFORNIA

THESE DRAWINGS ARE THE PROPERTY OF THE ARCHITECT. THE DESIGNS SHOWN AND DESCRIBED HEREIN INCLUDING ALL TECHNICAL DRAWING ARE PROPRIETARY AND CANNOT BE COPIED, DUPLICATED OR COMMERCIALLY EXPLOITED, IN WHOLE OR IN PART. THE DRAWINGS AND SPECIFICATIONS SHALL NOT BE USED BY THE OWNER ON OTHER PROJECTS, FOR ADDITIONS TO THIS PROJECT, OR FOR COMPLETION OF THIS PROJECT BY OTHERS, THE OWNER AGREES TO HOLD HARMLESS, INDEMNITY AND DEFEND THE ARCHITECT AGAINST ALL DAMAGES, CLAIMS AND LOSSES, INCLUDING DEFENSE COSTS, ARISING OUT OF ANY REUSE OF THE PLANS AND SPECIFICAIONS WITHOUT THE WRITTEN AUTHORIZATION OF THE ARCHITECT OF RECORD.

CONSULTANTS

STRUCTURAL ENGINEER
DARIN FONG AND ASSOCIATES
3230 E. IMPERIAL HWY SUITE 302
BREA, CA 92821
DIRECT: 951-219-2849
EMAIL: DARIN@DFAENGINEERING.COM
ATTN: DARIN FONG

MECHANICAL ENGINEER
AIR CONTROL SYSTEMS INC.
1940 S. GROVE AVE.
ONTARIO, CA 91761
DIRECT: 949-450-1229
EMAIL: CWILLIAMS@AIRCONTROLSYSTEMS.NET
ATTN: CHAD WILLIAMS

ELECTRICAL ENGINEER
GREGG ELECTRIC
608 W. EMPORIA STREET
ONTARIO, CA 91762
DIRECT: 909-983-1794
EMAIL: JOHNB@GREGGELECTRIC.COM
ATTN: JOHN BRENNAN

PLUMBING ENGINEER
AMERICAN CONTRACTORS, INC.
404 WEST BLUERIDGE AVE.
ORANGE, CA 92865
DIRECT: 714-282-5700
ATTN: LAURA FANG
LAURA@ACIPLUMBING.COM

CIVIL ENGINEER
KIMLEY-HORN | 3801 UNIVERSITY AVE,
SUITE 300 RIVERSIDE, CA 92501
DIRECT: 619-744-0144|
MOBILE: 619-300-5087
ATTN: DAVIE COWAN
DAVIE.COWAN@KIMLEY-HORN.COM

GEOTECHNICAL ENGINER
SOUTHERN CALIFORNIA GEOTECHNICAL
22885 SAVI RANCH PKWY SUITE E
YORBA LINDA, CA 92887
714-685-1115
EMAIL: RTRAZO@SOCALGEO.COM
ATTN: ROBERT G TRAZO

LOCUST GATEWAY LOGISTICS CENTER

2125 W. LOWELL STREET
RIALTO CA 92377

Brookfield Properties

2101 ROSECRANS AVENUE, SUITE 6250
EL SEGUNDO, CALIFORNIA 90245

No.	ISSUANCE	DATE

JOB No.
23-013

DRAWN STEVE HONG
CHECKED STEVE HONG

SHEET TITLE
ARCHITECTURAL
OVERALL SITE PLAN

SHEET NUMBER
DRC-A1.00