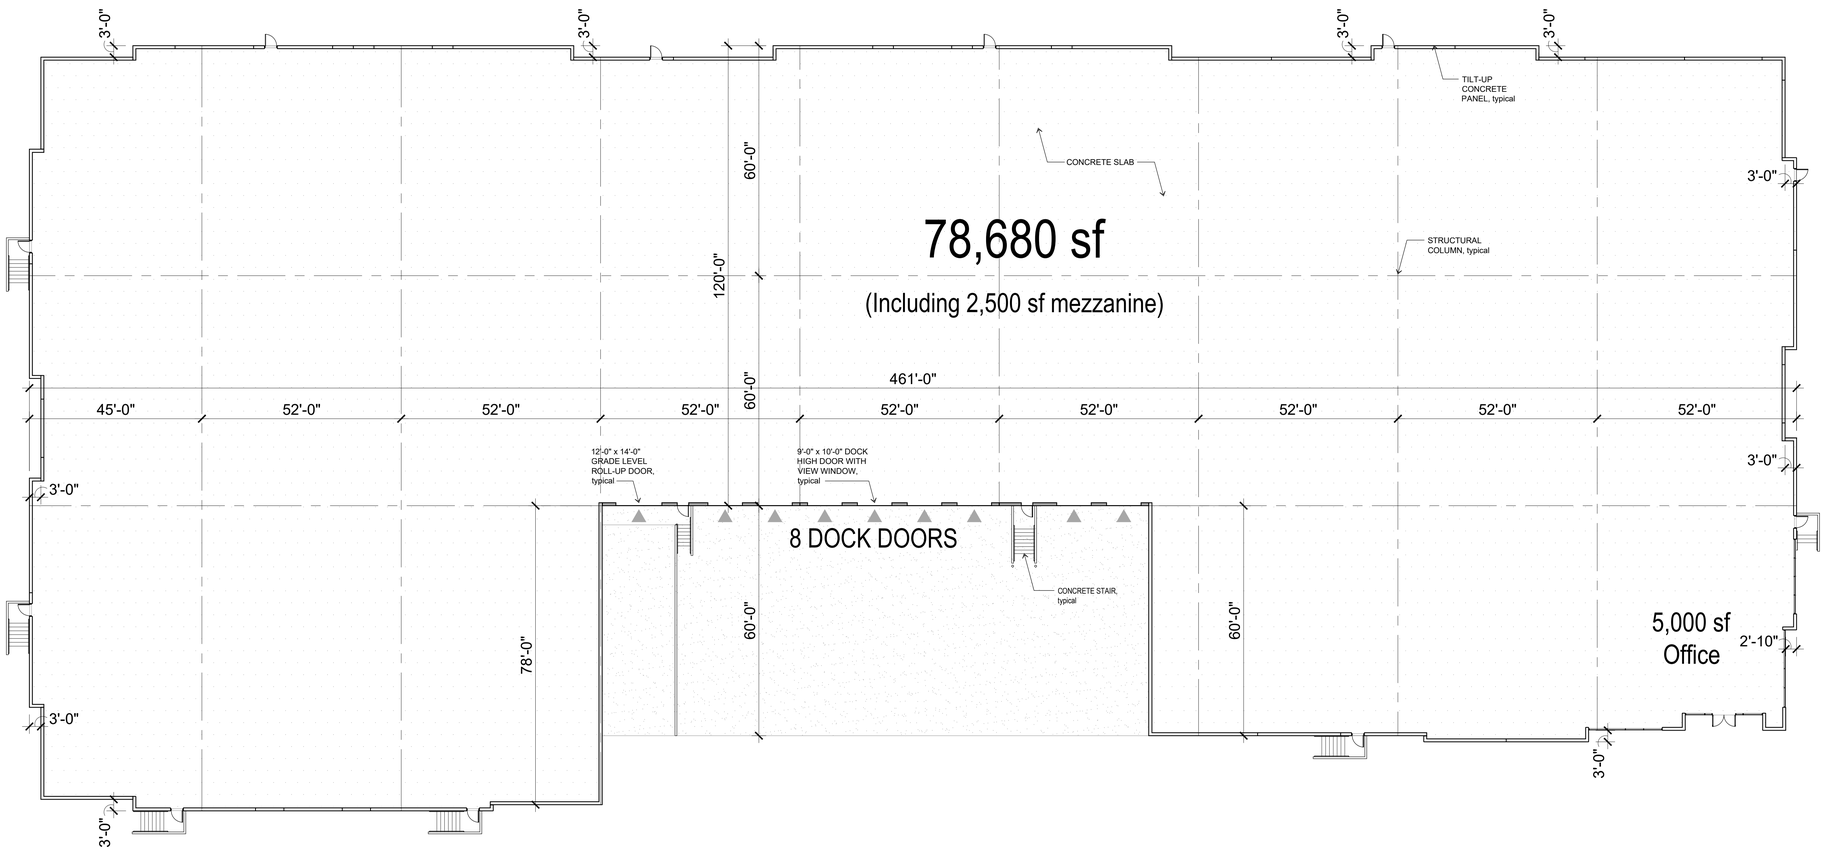

Carlile Coatsworth Architects, Inc
2495 Campus Dr. - Second Floor - Irvine, CA 92612 - Phone: 949.833.1930 - Fax: 949.833.1140

Alder Avenue and Miro Way
Rialto, CA

PRELIMINARY FLOOR PLAN
Scheme 7
30 October 2018

0' 8' 16' 32'
SCALE: 1/16" = 1'-0"

A-2

danbe PARTNERS