POLICE DEPARTMENT NOTES:

- RECESSED KNOX BOXES WILL BE INSTALLED NEAR THE ENTRY GATE AND NEAR THE MAIN ENTRANCE TO THE BUILDING.
- SURVEILLANCE CAMERAS WILL BE INSTALLED ON-SITE, IN ACCORDANCE WITH THE REQUIREMENT OF THE RIALTO POLICE DEPARTMENT.

CALGREEN NOTES

- PROJECT SITE IS LARGER THAN ONE ACRE – A STORM WATER POLLUTION PLAN IS REQUIRED (CG 5.106.1).
- VISITOR BICYCLE PARKING RACKS SHALL BE PROVIDED WITHIN 200 FEET OF BUILDING ENTRANCES, FOR A MINIMUM OF 5% NEW VISITOR VEHICULAR PARKING (CG 5.106.4.1).
- IN BUILDINGS WITH OVER 10 TENANT-OCCUPANTS, SECURE, LONG-TERM BICYCLE ENCLOSURES OR LOCKERS SHALL BE PROVIDED ON-SITE, FOR A MINIMUM OF 5% NEW TENANT VEHICULAR PARKING (CG 5.106.5.1). COMPLIANCE WITH THIS SECTION WILL BE PROVIDED IN EACH PERMIT FOR TENANT IMPROVEMENT INDOORS IN AMOUNTS PROPORTIONAL TO THE PARKING REQUIRED FOR EACH TENANT IMPROVEMENT.
- "CLEAN AIR" PARKING SPACES SHALL BE PROVIDED ON SITE FOR CARPOOLS & FUEL-EFFICIENT VEHICLES, FOR A MINIMUM NUMBER OF SPACES PROPORTIONAL TO REQUIRED VEHICLE PARKING PER CALGREEN TABLE (CCS.106.5.2).
- LIGHTING DESIGN SHALL LIMIT GLARE AND UPLIGHT AND COMPLY WITH LOCAL CODES AND CALGREEN (CG 5.106.8).
- THIS PROJECT'S PLUMBING FIXTURES SHALL BE 20% WATER-CONSERVING (CG 5.303.2). BEING A SHELL BUILDING, COMPLIANCE WITH THIS SECTION WILL BE PROVIDED IN EACH PERMIT FOR TENANT IMPROVEMENT.
- FOR PROJECTS WITH OVER 1,000 S.F. OF LANDSCAPING, SEPARATE SUBMETERS OR METERING DEVICES SHALL BE INSTALLED FOR OUTDOOR POTABLE WATER USE, AND IRRIGATION SYSTEM SHALL HAVE WEATHER- OR SOIL MOISTURE-BASED AUTOMATIC CONTROLLERS (CG 5.304.2&3).
- A CONSTRUCTION WASTE MANAGEMENT PLAN SHALL BE DEVELOPED, DEMONSTRATING A MINIMUM OF 50% RECYCLING AND/OR SALVAGING OF NON-HAZARDOUS CONSTRUCTION WASTE AND COMPLYING WITH CALGREEN REQUIREMENTS (CG 5.408.1).
- 100% OF LAND-CLEARED SOILS AND VEGETATION SHALL BE REUSED OR RECYCLED (CG 5.408.3).
- PER SECTION 5.410.2, EXCEPTIONS 1 & 2, COMMISSIONING IS NOT REQUIRED FOR DRY STORAGE WAREHOUSES OR AREAS USED FOR OFFICES LESS THAN 10,000 SF IN DRY STORAGE WAREHOUSES. (CG 5.410.2).
- ALL CONSTRUCTION MATERIALS TO COMPLY WITH THE VOC AND TOXIN LIMITS LISTED (CG 5.504).
- SMOKING SHALL BE PROHIBITED WITHIN 25 FEET OF BUILDING ENTRIES, AIR INTAKES, AND OPERABLE WINDOWS (CG 5.504.7).

SITE INFORMATION

A.P.N.:
0258-011-10
0258-011-09
0258-011-01

LEGAL DESCRIPTION:
REFER TO CIVIL DRAWINGS.

LAND USE / ZONING:

EXISTING/PROPOSED GENERAL PLAN:	LI
EXISTING/PROPOSED ZONING:	M-1 (AGUA MANSA SPECIFIC PLAN)
EXISTING LAND USE:	LIGHT INDUSTRIAL

UTILITIES:

WATER:	RIALTO WATER SERVICE
SEWER:	RIALTO SEWER SERVICE
GAS:	SOUTHERN CALIFORNIA GAS COMPANY
ELECTRIC:	SOUTHERN CALIFORNIA EDISON
PHONE:	SPECTRUM, FRONTIER
T.V.:	TIME WARNER

SCHOOL DISTRICT:
RIALTO UNIFIED SCHOOL DISTRICT

CODE ANALYSIS:

2016 CBC CODE – WAREHOUSE

BUILDING OCCUPANCY:	B, S-1
CONSTRUCTION TYPE:	III-B
FIRE SPRINKLERS (AUTOMATIC):	YES
STORIES:	1

ZONING ANALYSIS:

MAX. COVERAGE/FAR:	N/A
MAX. BLDG HEIGHT:	75'
MIN. LANDSCAPE:	10% OF GROSS OFF-STREET PARKING AREA

PARKING/LOADING

STANDARD STALL:	9'x20'
MIN. AISLE:	24' MIN.; 26' FIRE DEPARTMENT ACCESS LANES

SITE PLAN & CITY NOTES

NOTES:

- THE EAST ½ OF THE PROPERTY IS LOCATED WITHIN THE AGUA MANSA SPECIFIC PLAN.
- THIS AREA IS NOT SUBJECT TO LIQUEFACTION OR OTHER GEOLOGIC HAZARDS WITHIN A SPECIAL STUDIES ZONE.
- THIS PROPERTY IS NOT SUBJECT TO OVERFLOW, INUNDATION, OR FLOOD HAZARD.
- SUBSURFACE SEPTIC SEWAGE IS NOT INTENDED FOR THIS SITE.
- THE PROPERTY DOES NOT CONTAIN ANY FLAMMABLE/COMBUSTIBLE MATERIALS OR WASTE.
- THE PROPERTY'S WATER QUALITY FEATURES ARE SHOWN AS PART OF THE CIVIL PACKAGE.
- LOADING SPACES WILL BE PAVED WITH CONCRETE.
- SERVICE GATES WILL BE MANUALLY OPERATED W/ KNOX PAD LOCK.
- MASTER SIGN PROGRAM WILL BE UNDER SEPARATED PERMIT.
- NO ABOVE/UNDERGROUND TANKS ARE PROVIDED.
- SITE PLAN SHALL MEET ALL ENGINEERING & NPDES REQUIREMENTS.

FIRE DEPARTMENT NOTES:

- FIRE DEPARTMENT ACCESS SHALL COMPLY WITH FIRE DEPARTMENT FIRE PROTECTION STANDARDS.

SITE PLAN - LEGEND

- ACCESSIBLE PATH OF TRAVEL – 4' WIDE MINIMUM – 1:20 MAX RUNNING SLOPE (U.N.O.), AND 1:48 MAX CROSS SLOPE
- ACCESSIBLE PARKING STALL(S), TYP.
- CA/CP — PARKING STALL MARKING PER CALGREEN CLEAN AIR/VANPOOL/EV, TYP.
- C — COMPACT PARKING STALL(S), TYP.
- LANDSCAPE AREA, REFER TO LANDSCAPE DRAWINGS
- FIRE LANE – PER FIRE DEPARTMENT REQUIREMENTS
- GRADE LEVEL DOOR
- DOCK POSITION

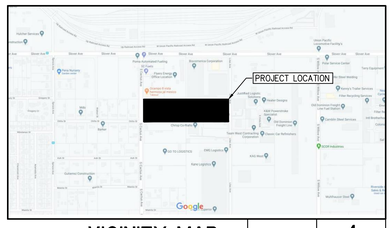

VICINITY MAP | NTS | 4

KEYNOTES

1.0 GENERAL
- 1.1 PROPERTY LINE/ R.O.W. – REFER TO CIVIL DRAWINGS
- 1.2 NOT USED
- 1.3 STANDARD PARKING STALL(S) – TYP.
- 1.4 ADA-ACCESSIBLE PARKING STALL(S)
- 1.5 ACCESSIBLE PATH OF TRAVEL
- 1.6 CLEAN AIR/ VAN POOL/ EV PARKING STALL(S) PER CALGREEN 5.106.5.2
- 1.7 2-WAY DRIVE AISLE: 24'W MIN.
- 1.8 FIRE DEPT. ACCESS DRIVE: 26'W MIN.

3.0 CONCRETE
- 3.1 TILT-UP CONCRETE BUILDING WALL
- 3.2 CONCRETE STAIR W/ HANDRAIL & 42" GUARDRAIL
- 3.3 CONCRETE STAIR W/ HANDRAIL
- 3.4 TILT-UP CONCRETE SCREEN WALL, REFER TO SHEET A1.2 & A1.3
- 3.5 TILT-UP CONCRETE TRASH ENCLOSURE, 6' TALL TYP.
- 3.6 TILT-UP CONCRETE GUARDRAIL T.O.W. 42" ABOVE HIGH SIDE

5.0 METAL FABRICATIONS
- 5.1 STEEL PIPE BOLLARD

12.0 FURNISHINGS
- 12.1 BICYCLE RACK PER CAL GREEN; LONG-TERM 5% OF EMPLOYEE PARKING – REFER TO TABULATIONS
- 12.2 BICYCLE RACK PER CAL GREEN; SHORT-TERM 5% OF VISITOR PARKING – REFER TO TABULATIONS

32.0 EXTERIOR IMPROVEMENT – REFER TO CIVIL AND LANDSCAPE U.N.O.
- 32.1 LANDSCAPE PLANTING AREA
- 32.2 CONCRETE WALKWAY
- 32.3 CONCRETE CURB, TYP.
- 32.4 PRECAST CONCRETE WHEEL STOP
- 32.5 VEHICULAR PAVING
- 32.6 CONCRETE COMMERCIAL DRIVEWAY
- 32.7 CONCRETE TRUCK DOCK APRON
- 32.8 WROUGHT IRON GATE W/ MOTOR & KNOX PADLOCK – 8' TALL
- 32.9 TUBE STEEL FENCE – 8' TALL
- 32.10 EXISTING RETAINING WALL

33.0 UTILITIES – REFER TO CIVIL AND ELECTRICAL
- 33.1 ELECTRICAL TRANSFORMER
- 33.2 EXISTING POWER POLE
- 33.3 EXISTING FIRE HYDRANT

GENERAL NOTES

1. GUARDS SHALL BE LOCATED ALONG OPEN SIDE OF WALKING SURFACES, STAIRS, RAMPS AND LANDINGS THAT ARE LOCATED MORE THAN 30 INCHES MEASURED VERTICALLY TO THE FLOOR OR GRADE BELOW AT ANY POINT WITHIN 36 INCHES HORIZONTALLY TO THE EDGE OF THE OPEN SIDE. GUARDS ARE NOT REQUIRED ON THE LOADING SIDE OF LOADING DOCKS (CBC 1013.2).
2. THE RUNNING SLOPE OF WALKING SURFACE SHALL NOT BE STEEPER THAN 1:20 (5%). THE CROSS SLOPE OF WALKING SURFACE SHALL NOT BE STEEPER THAN 1:48 (2.083%).
3. THE CLEAR WIDTH FOR SIDEWALKS AND WALKS SHALL BE 48 INCHES MINIMUM.
4. THE WASTE STORAGE AREA SHALL BE GRADED SO THAT STORAGE CONTAINERS REMAIN AT REST WITHOUT AUXILIARY RESTRAINING DEVICES.

AERIAL MAP | NTS | 3

SITE AREA	SF	ACRES
Gross	554,012	**12.718**
Street Dedication	39,989	**0.918**
NET SITE AREA	514,023	**11.800**
BUILDING AREA		**BUILDING SF**
Ground Floor Office		2,063
Warehouse		42,897
Total Building Footprint		**44,960**
Mezzanine		2,649
TOTAL BUILDING AREA		**47,609**
COVERAGE		**8.7%**
FAR		**9.3%**
PARKING REQUIRED	Ratio	Required
Ground Floor Office	1/250	9
Mezzanine Office	1/500	5.298
Warehouse		
0 - 10,000 sf	1/1000	10
10,000 sf+	1/2000	17
TOTAL PARKING REQUIRED		**41**
PARKING PROVIDED		Stalls
Handicap		2
Standard		42
TOTAL PARKING PROVIDED	0.9/1000	**44**
CLEAN AIR/VANPOOL/EV	Required	Provided
CA/VP (26 - 50 Parking Spaces)	**3**	**3**
EV (26 - 50 Parking Spaces)	**2**	**2**
BICYCLE PARKING		
Long-term (5% of Tenant Parking)	**2**	**2**
Short-term (5% of Visitor Parking)	**2**	**2**
DOCK DOORS		**85**
GRADE DOORS		**1**
TRAILER SPACES		**225**
LANDSCAPE	%	Area (S.F.)
PROVIDED	6.1%	31,130

PROJECT TABULATIONS | 2

G|A|A ARCHITECTS
8811 Research Drive,
Suite 200,
Irvine, CA 92618
T: 949 474 1775
F: 949 553 9133

LILAC AVENUE WAREHOUSE

10624 LILAC AVENUE
RIALTO, CA 92316

DEVELOPED FOR:
DEDEAUX PROPERTIES

NO.	DESCRIPTION	DATE
1	AGENCY SUBMITTAL	7/31/2020
2	AGENCY SUBMITTAL #2	10/1/2020
3	AGENCY SUBMITTAL #3	4/7/2021

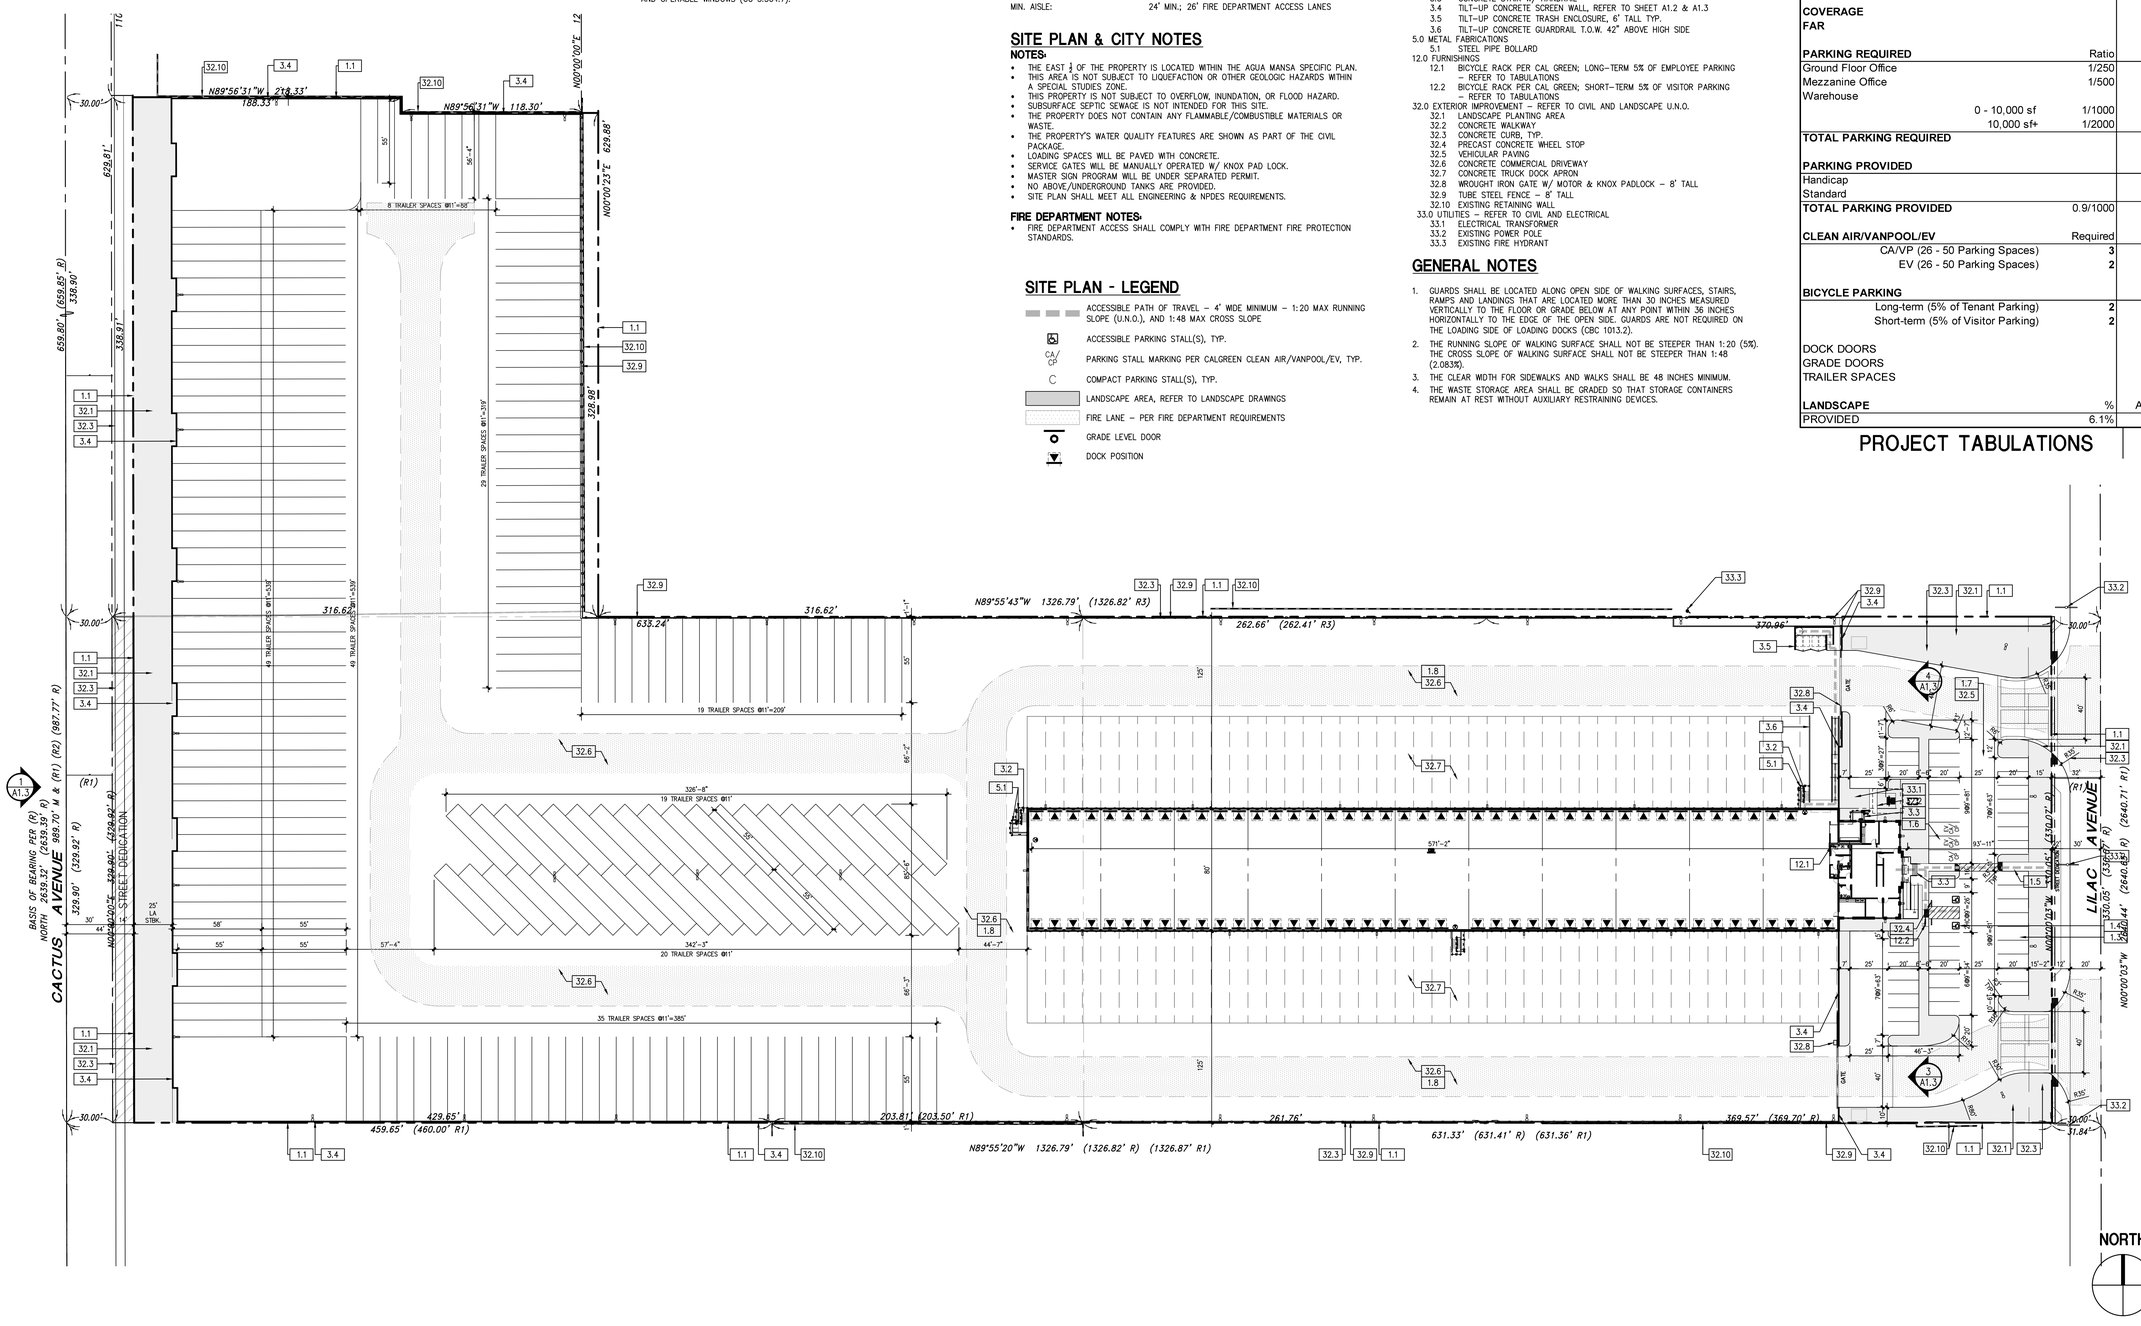

SITE PLAN | 1"=40'-0" | 1

SITE PLAN AND
PROJECT TABULATIONS

ALL DRAWINGS AND WRITTEN MATERIAL APPEARING HEREIN CONSTITUTE THE ORIGINAL AND UNPUBLISHED WORK OF THE ARCHITECT AND THE SAME MAY NOT BE DUPLICATED, USED OR DISCLOSED WITHOUT THE EXPRESS WRITTEN CONSENT OF THE ARCHITECT.

© GAA ARCHITECTS. ALL RIGHTS RESERVED.

JOB NO:	DDP030.01	**SHEET NO:** A1.1
DATE:	7/24/20	
DRAWN:	GAA	
FILE NAME:	DDP030_A1_1	