ANDRESEN ARCHITECTURE INC.
17087 ORANGE WAY, FONTANA, CA 92335 (909) 355-6688

Site Plan
1" = 30'-0"

Proposed RV Dealership For:
RV Ready
SWC of Alder & Casmalia, Rialto, CA

20 Nov. 2018
18-3164

LICENSED ARCHITECT DOUGLAS ANDRESEN No. C 14504 Ren. 12-31-19 STATE OF CALIFORNIA

Site Plan

PL1

11/20/2018 11:56:11 AM C:\Users\FloraSmith\Andresen Architecture Inc\AAI Firm Admin - Cloud\1_Projects 2010-2019\2018\18-3164 Rialto RV Ready\Revit\18-3164 RV Ready.rvt

© 2018 Doug Andresen, Architect expressly reserves his common law copyright and other property rights in these plans. These plans are not to be reproduced, changed or copied in any form or manner whatsoever, nor are they to be assigned to any third party without first obtaining the express written permission and consent of Douglas Andresen, Architect.

ANDRESEN ARCHITECTURE INC.
17087 ORANGE WAY, FONTANA, CA 92335 (909) 355-6688

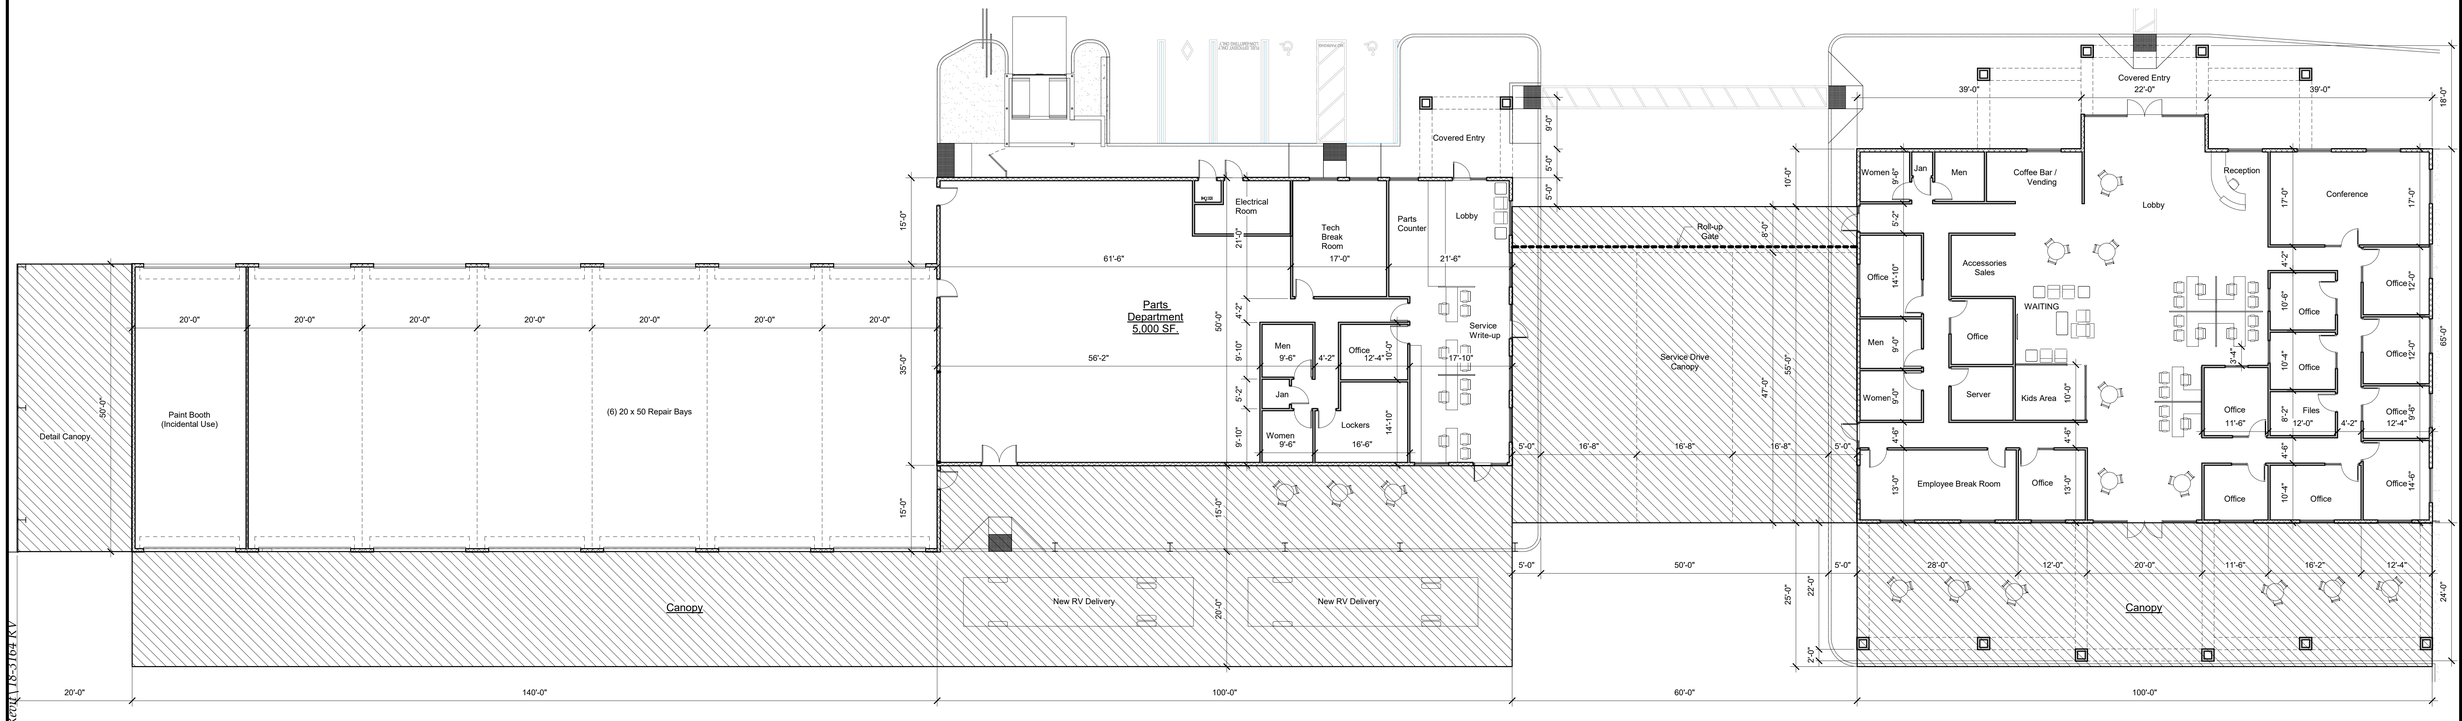

Floor Plan

3/32" = 1'-0"

Proposed RV Dealership For:

RV Ready

SVC of Alder & Casmalia, Rialto, CA

20 Nov. 2018	
18-3164	

LICENSED ARCHITECT DOUGLAS ANDRESEN No. C 14504 Rem. 12-31-19 STATE OF CALIFORNIA

Floor Plans

PL2

11/20/2018 11:56:14 AM

C:\Users\FlorySmith\Andresen Architecture Inc\AAI Firm Admin - Cloud\1_Projects 2010-2019\2018\18-3164 Tahan RV Ready\Revit\18-3164 RV Ready.rvt

© 2018 Doug Andresen, Architect expressly reserves his common law copyright and other property rights in these plans. These plans are not to be reproduced, changed or copied in any form or manner whatsoever, nor are they to be assigned to any third party without first obtaining the express written permission and consent of Douglas Andresen, Architect.