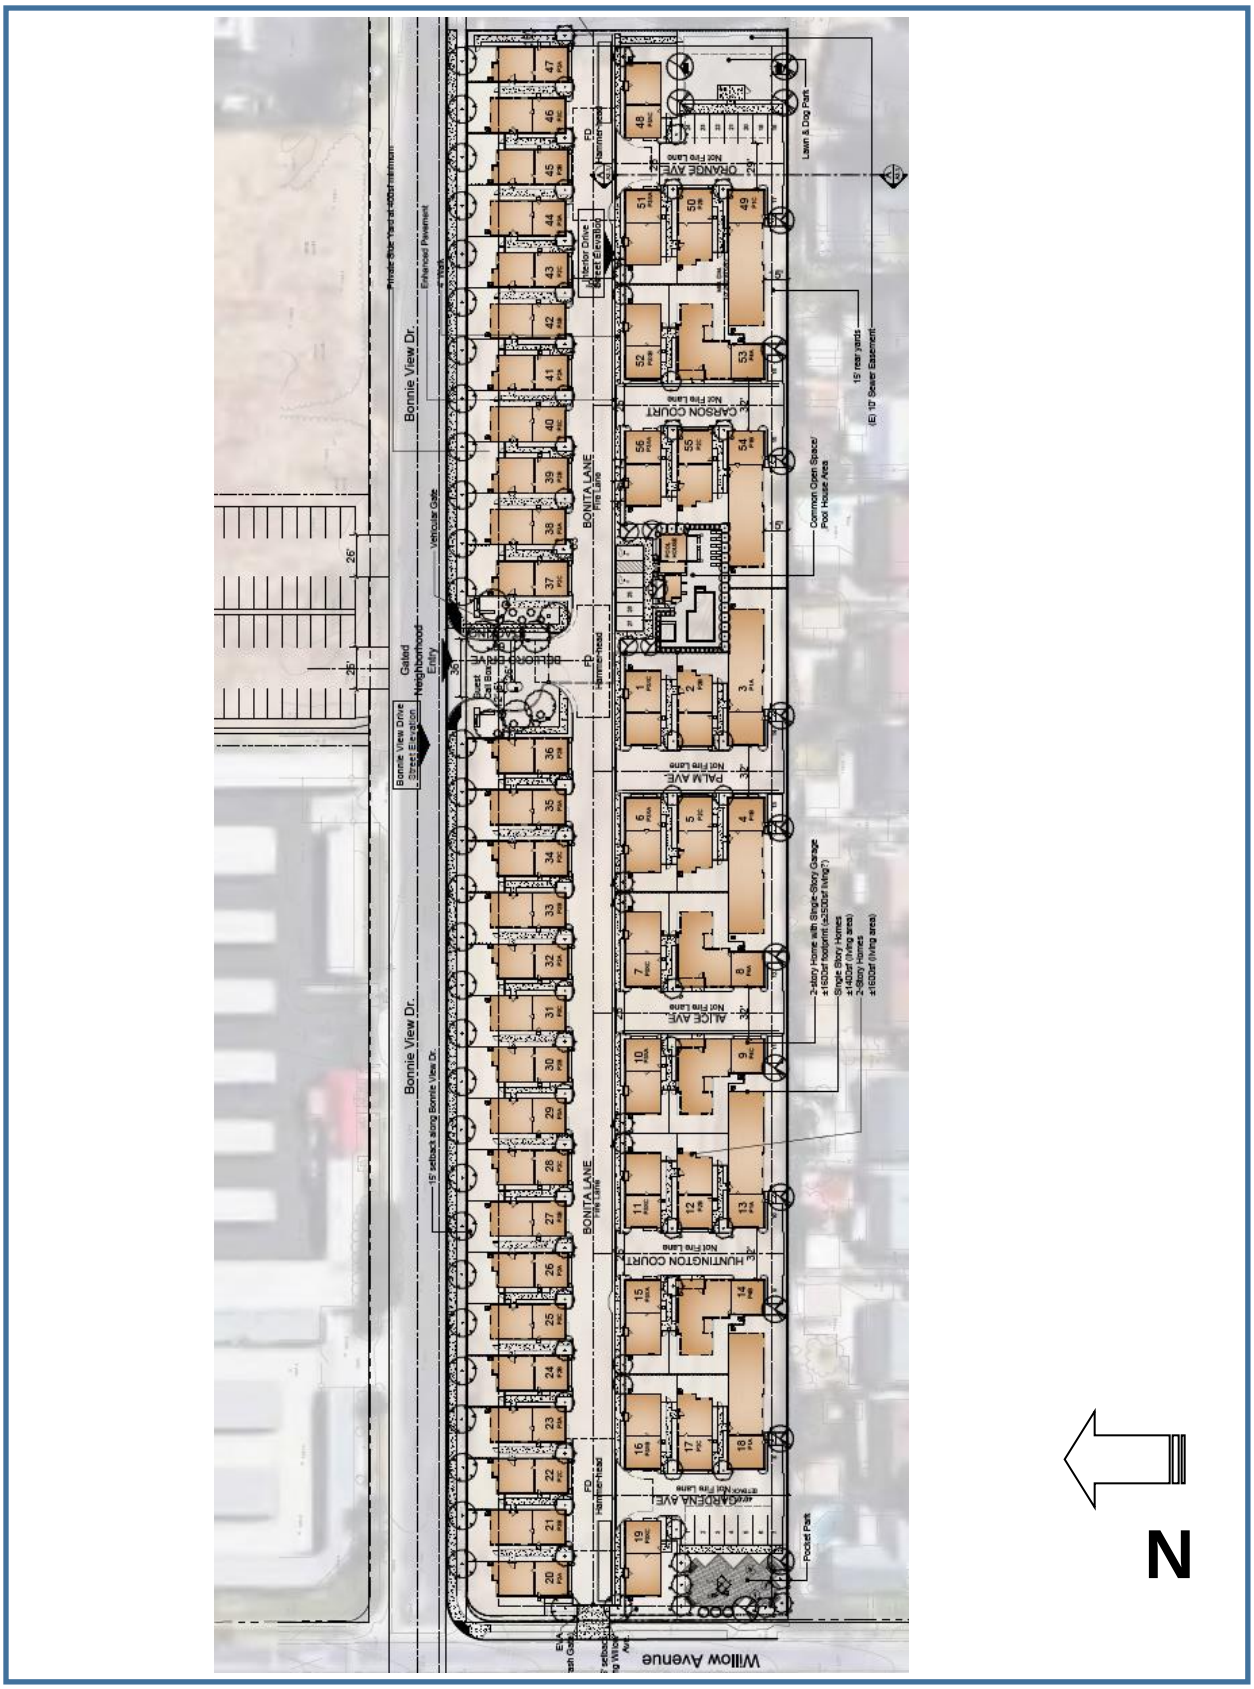FIGURE 6: PROJECT SITE PLAN